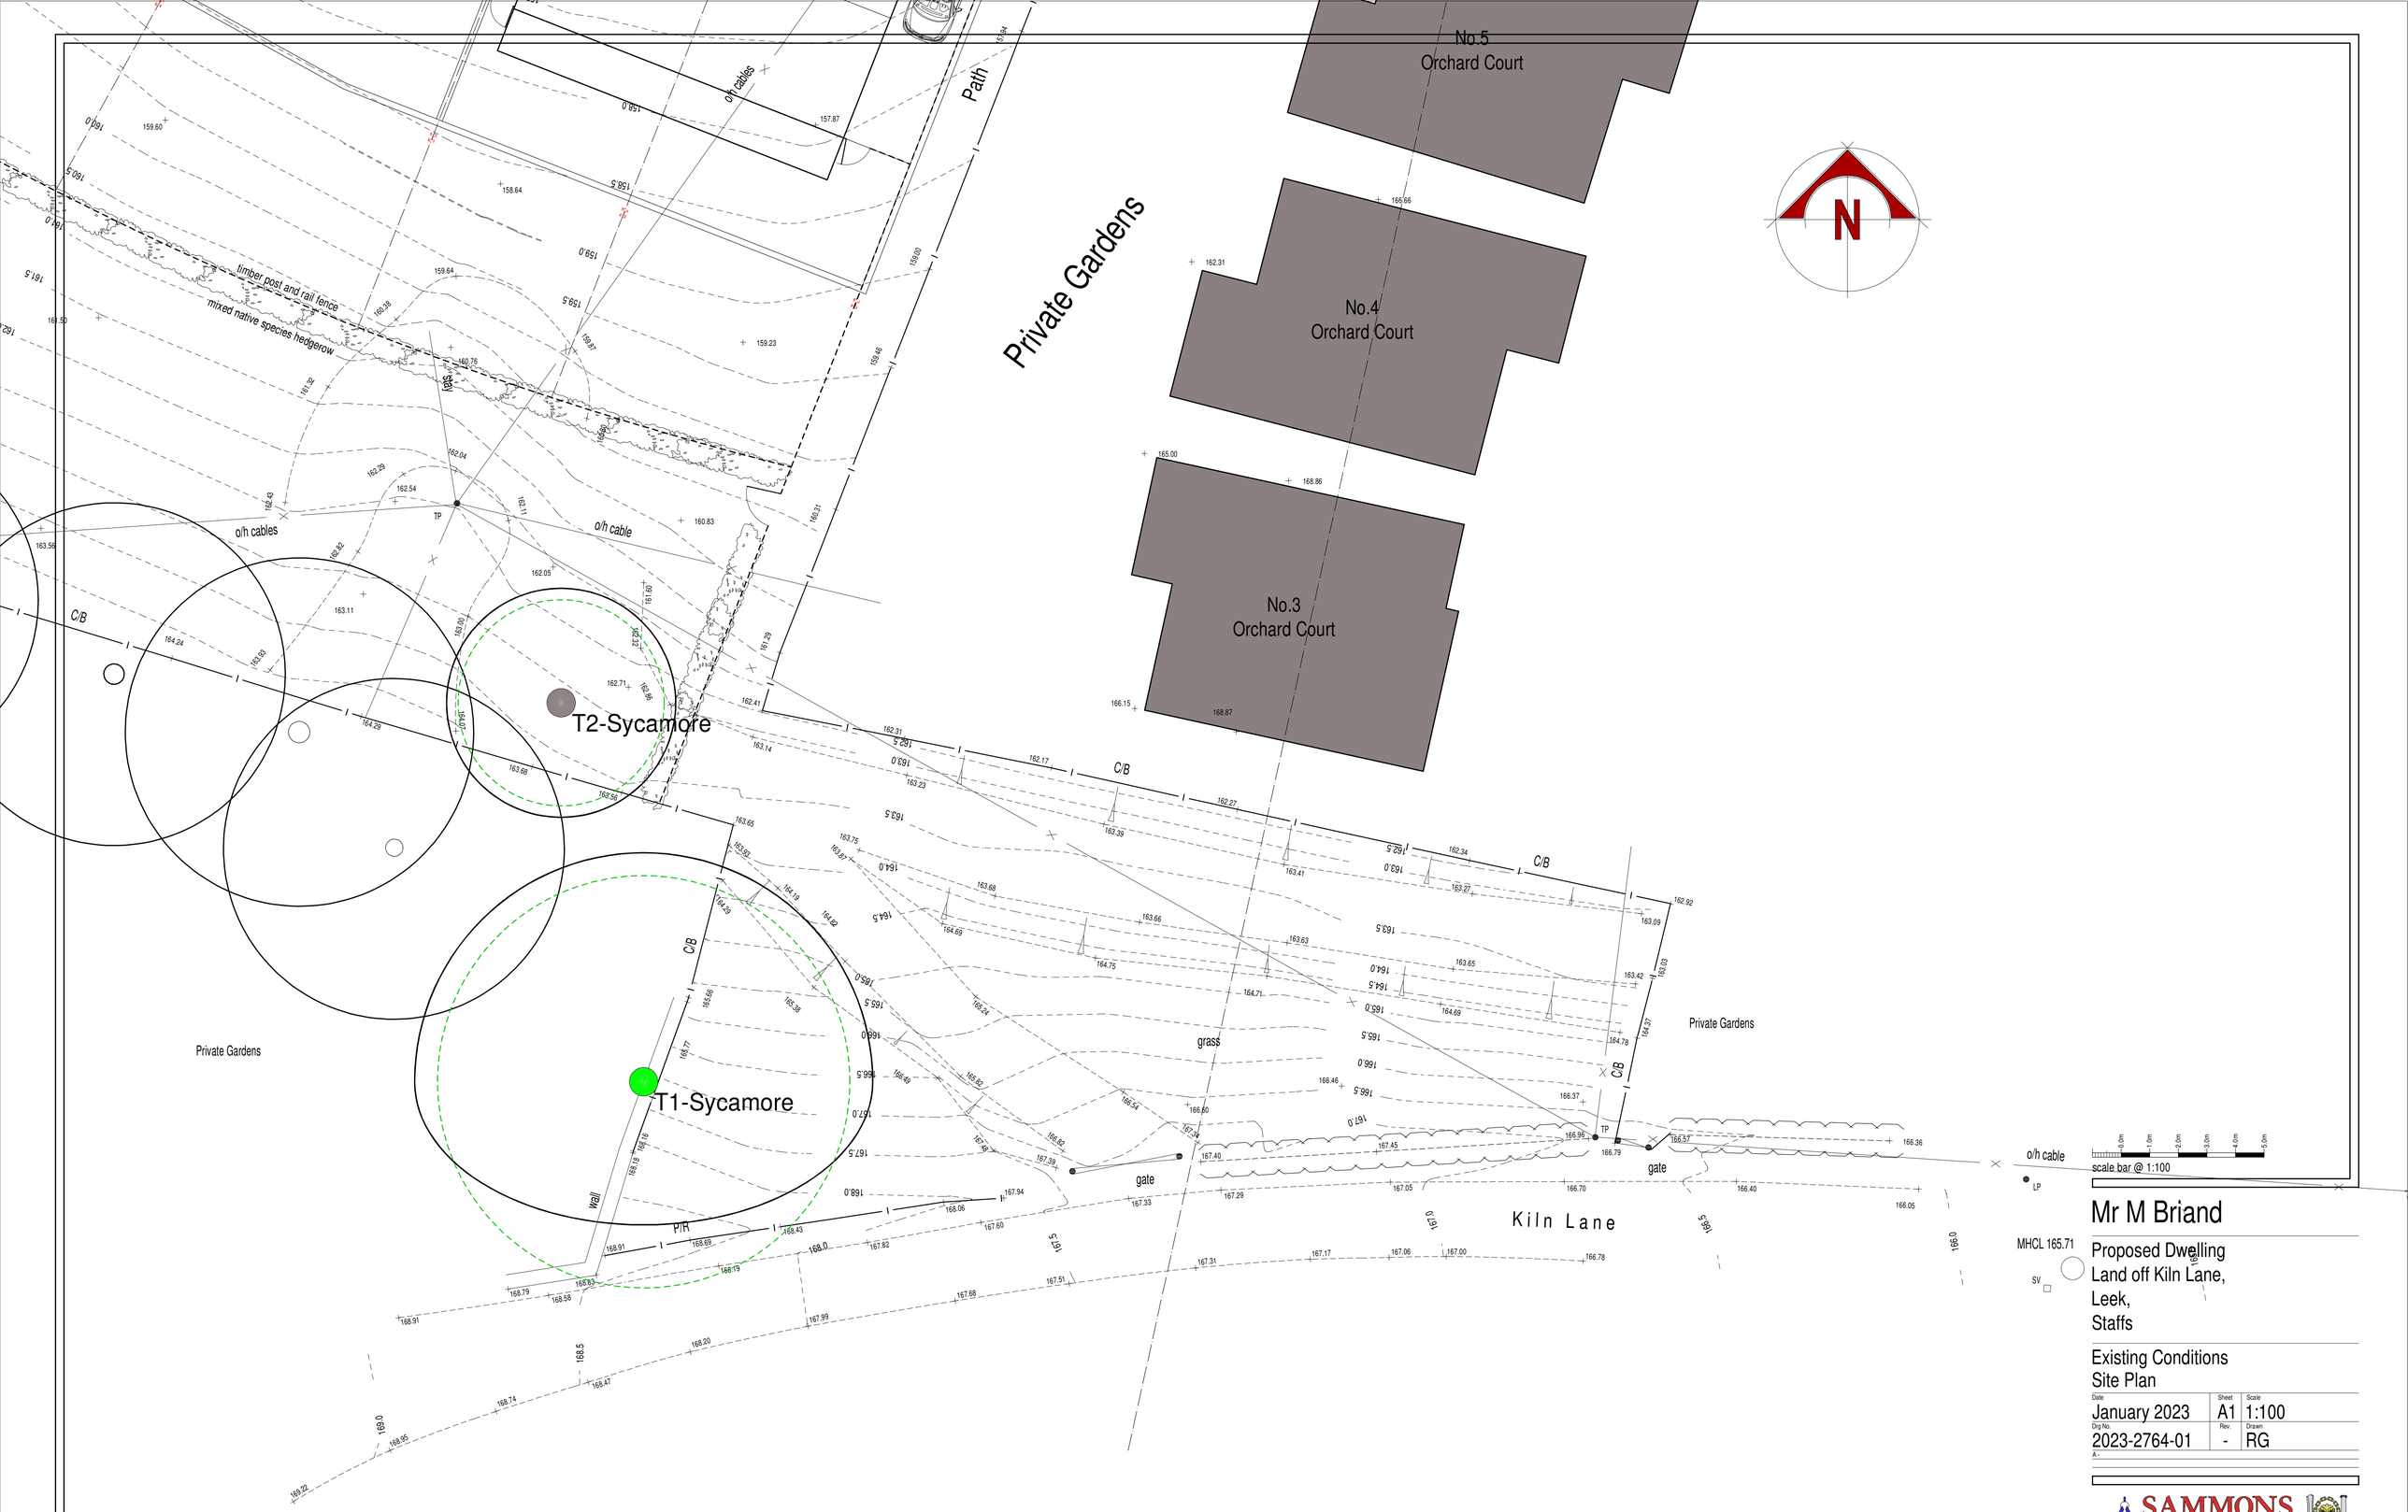

Mr M Briand

Proposed Dwelling
Land off Kiln Lane,
Leek,
Staffs

Existing Conditions
Site Plan

Date	Sheet	Scale
January 2023	A1	1:100
Drg No.	Rev.	Drawn
2023-2764-01	-	RG

A -

SAMMONS Architectural LIMITED
Chartered Institute of Architectural Technologists Registered Practice
10 Cawdry Buildings, Fountain Street, Leek. ST13 6JP
Telephone: 01538 386002
E-mail: info@sammonsltd.co.uk
Web: www.sammonsltd.co.uk

This drawing is copyright.
All dimensions must be checked prior to commencement.