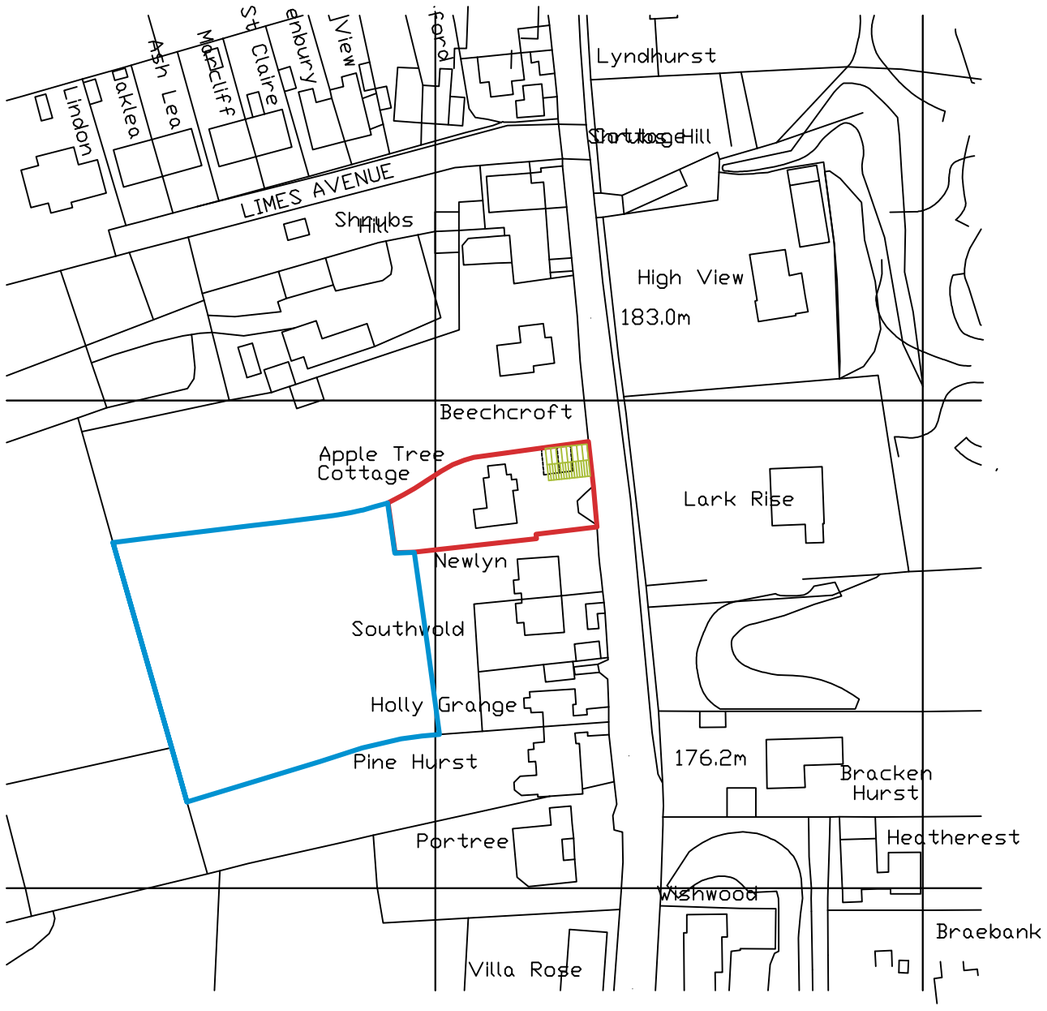

Crown Copyright and database rights 2023. OS 100031961 National Map Centre. Purchased 01/09/2023 1 year licence.



Scale Bar 1:1250 @ A3

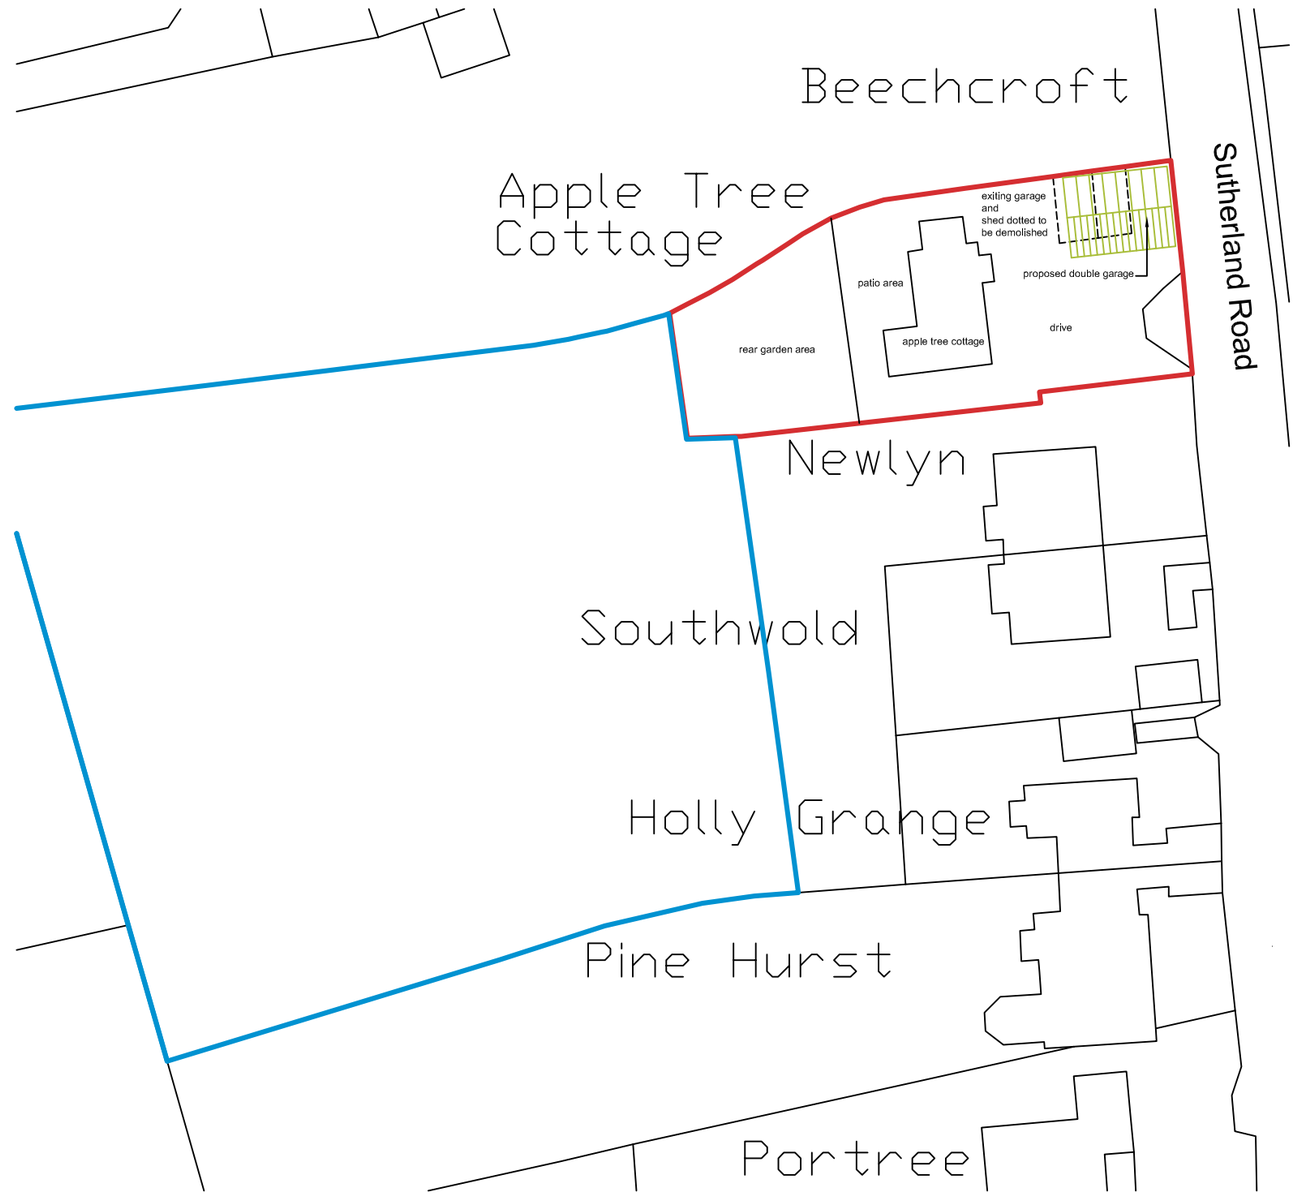

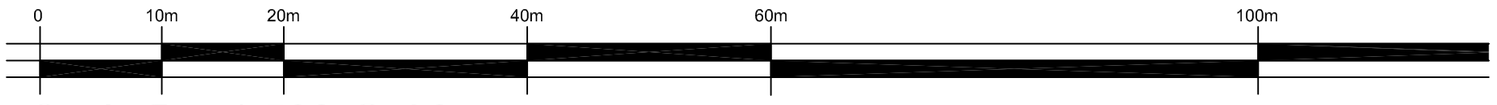

Scale Bar 1:500 @ A3

Proposed Demolition of Existing Single Detached Garage and Lean to shed and Erection of new Double Detached Garage at 'Apple Tree Cottage' Sutherland Road, Longsdon, Stoke on Trent. .
For Mr & Mrs P. Potts. Scale:- 1:1250 & 1:500 Date September 2023

Original Sheet A3