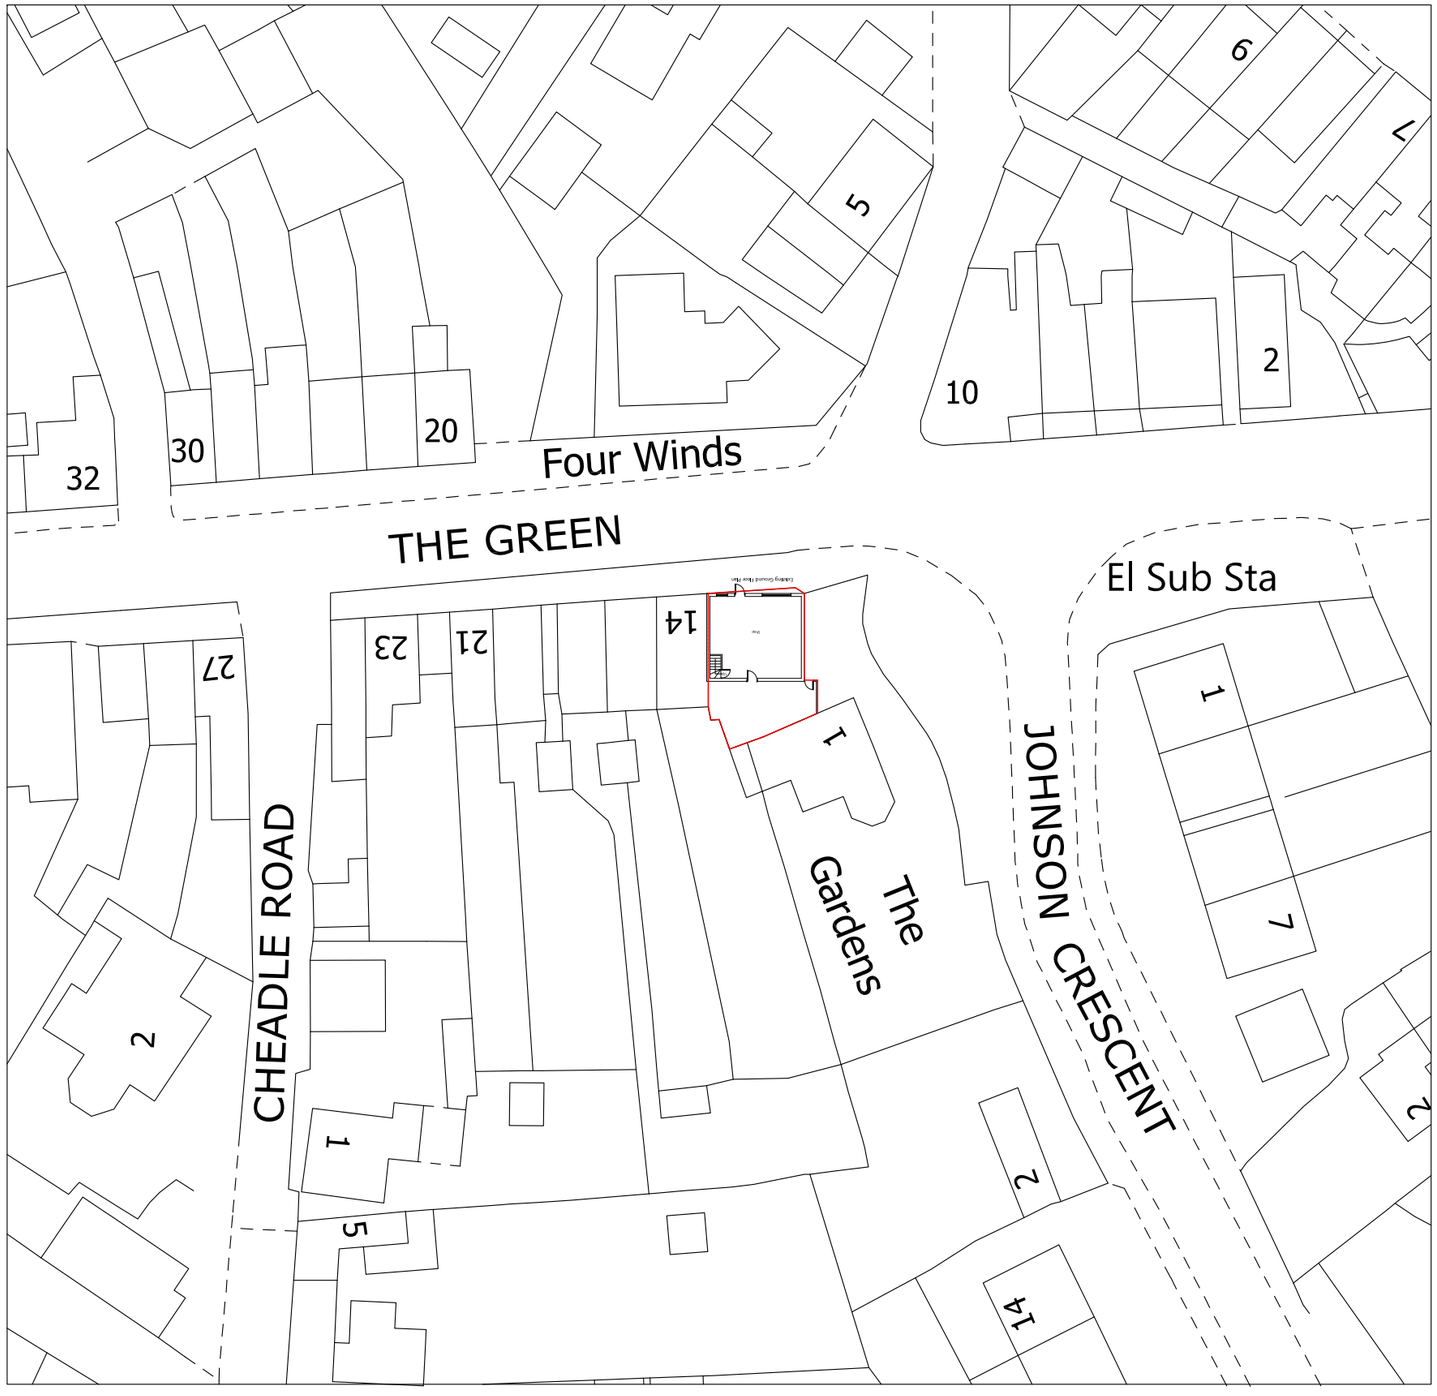


Scale 1:500 0 5 12.5 25 50m

N

Project 13 THE GREEN ST10 2AG		
Drawing Title EXISTING SITE PLAN		
Drawing No. 105		
Drawn: ZU	**Status:** Planning	Date 20.07.2023
Scale @ A3		1:500

XionTech Architects
721 Stockport Road
Manchester M19 3AG
www.xiontech.co.uk