




Existing Front and Side Elevation 1:50

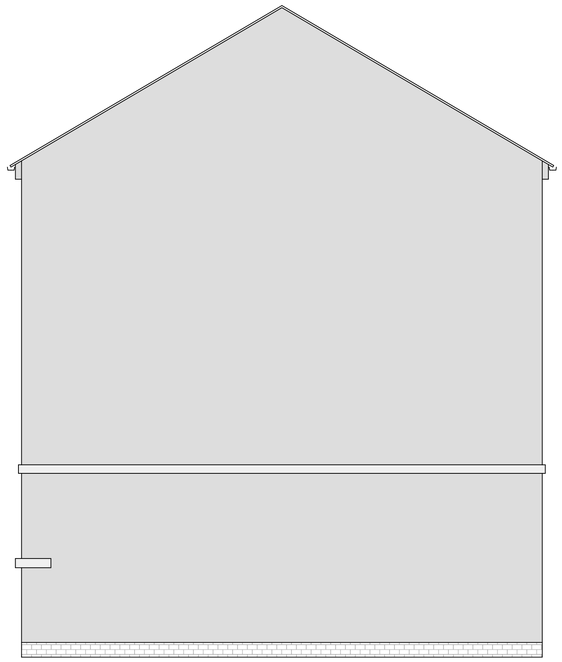

 

Existing Roof Plan 1:50

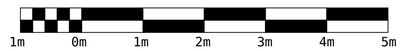

Created by: Andrew Seyes	Title: Existing Front and Side Elevation with Roof Plan		
Supplementary information:	Size: A1	Sheet: 1	Scale: 1:50
	Part number:		
	Drawing number: 1		
	Date: 20/09/2023		Revision: 1