


Proposed Front and Side Elevation 1:50

1m 0m 1m 2m 3m 4m 5m

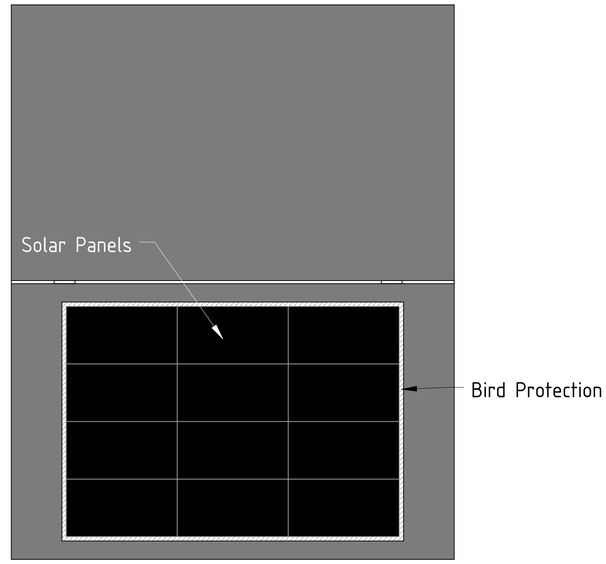

Proposed Roof Plan 1:50

Created by: Andrew Seyes	Title: Proposed Front and SIde Elevation with Roof plan		
Supplementary information:	Size: A1	Sheet: 1	Scale: 1:50
	Part number:		
	Drawing number:		
	Date: 20/09/2023		Revision: 1