Copyright of this drawing is vested in the Architect and it must not be copied or reproduced without consent. Figured dimensions only are to be taken from this drawing. All contractors must visit the site and be responsible for taking and checking all dimensions relative to their work. Hewitt&Carr Architects Ltd are to be advised of any variation between drawings and site conditions.
THIS DRAWING IS FOR PLANNING PURPOSES ONLY AND CLIENTS/CONTRACTORS ARE ADVISED TO CLARIFY DIMENSIONS WITH THE ARCHITECT PRIOR TO SETTING OUT.

Rev.	Drawn	Comments	Date
A	HMM	DRIVEWAY MATERIALS AMENDED	19/09/2023

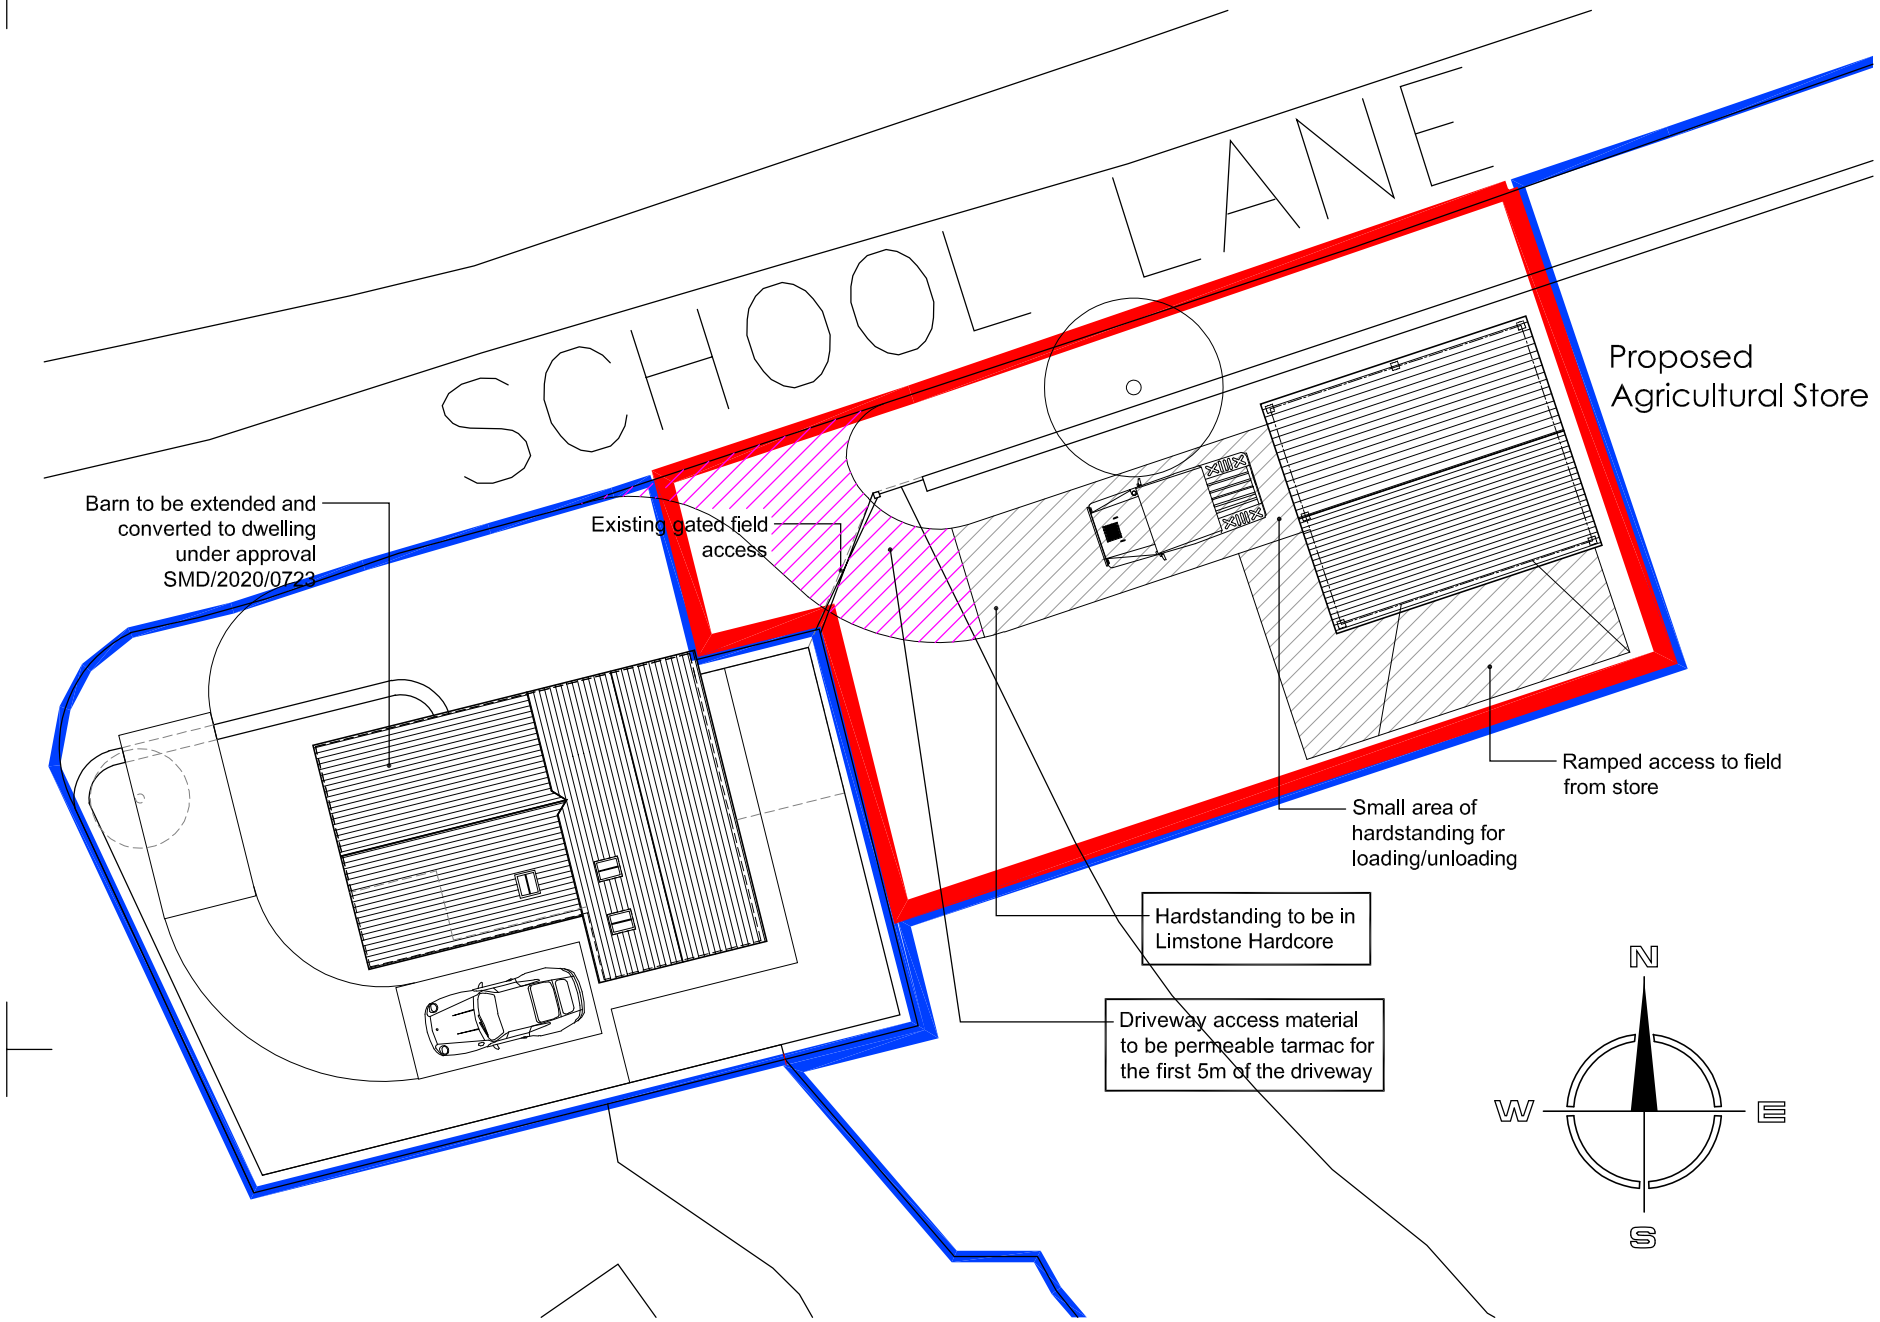

SITE PLAN 1:200

1:200

4m 0 4m 8m 12m 16m 20m

1:1250

25m 0 25m 50m 75m 100m 125m

Ordnance Survey © Crown copyright 2023 All rights reserved. Licence number 100051789

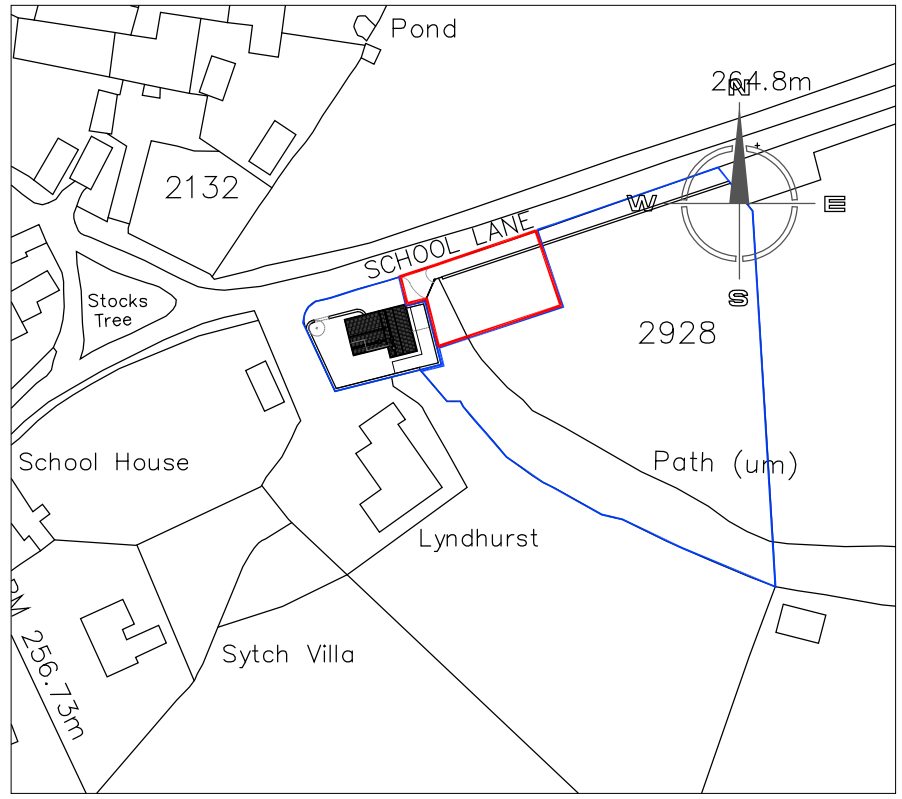

SITE LOCATION PLAN 1:250

Hewitt&Carr Architects
A: 2-4 Cross Street | Cheadle | Staffordshire | ST10 1NP
T: 01538 756888
E: enquiries@hcarchitects.co.uk
W: www.hcarchitects.co.uk

Client
Mr R Rushton

Project
Proposed agricultural store adjacent to barn at School Lane, Bradnop

Title
Hard Landscaping Details

Status
Discharge of Condition

Date Oct 2022 Drawn KEW

Scale @A4 As Shown Checked

Project No 00803 Drawing No. AL(0)06 Rev A

File Ref: C:\