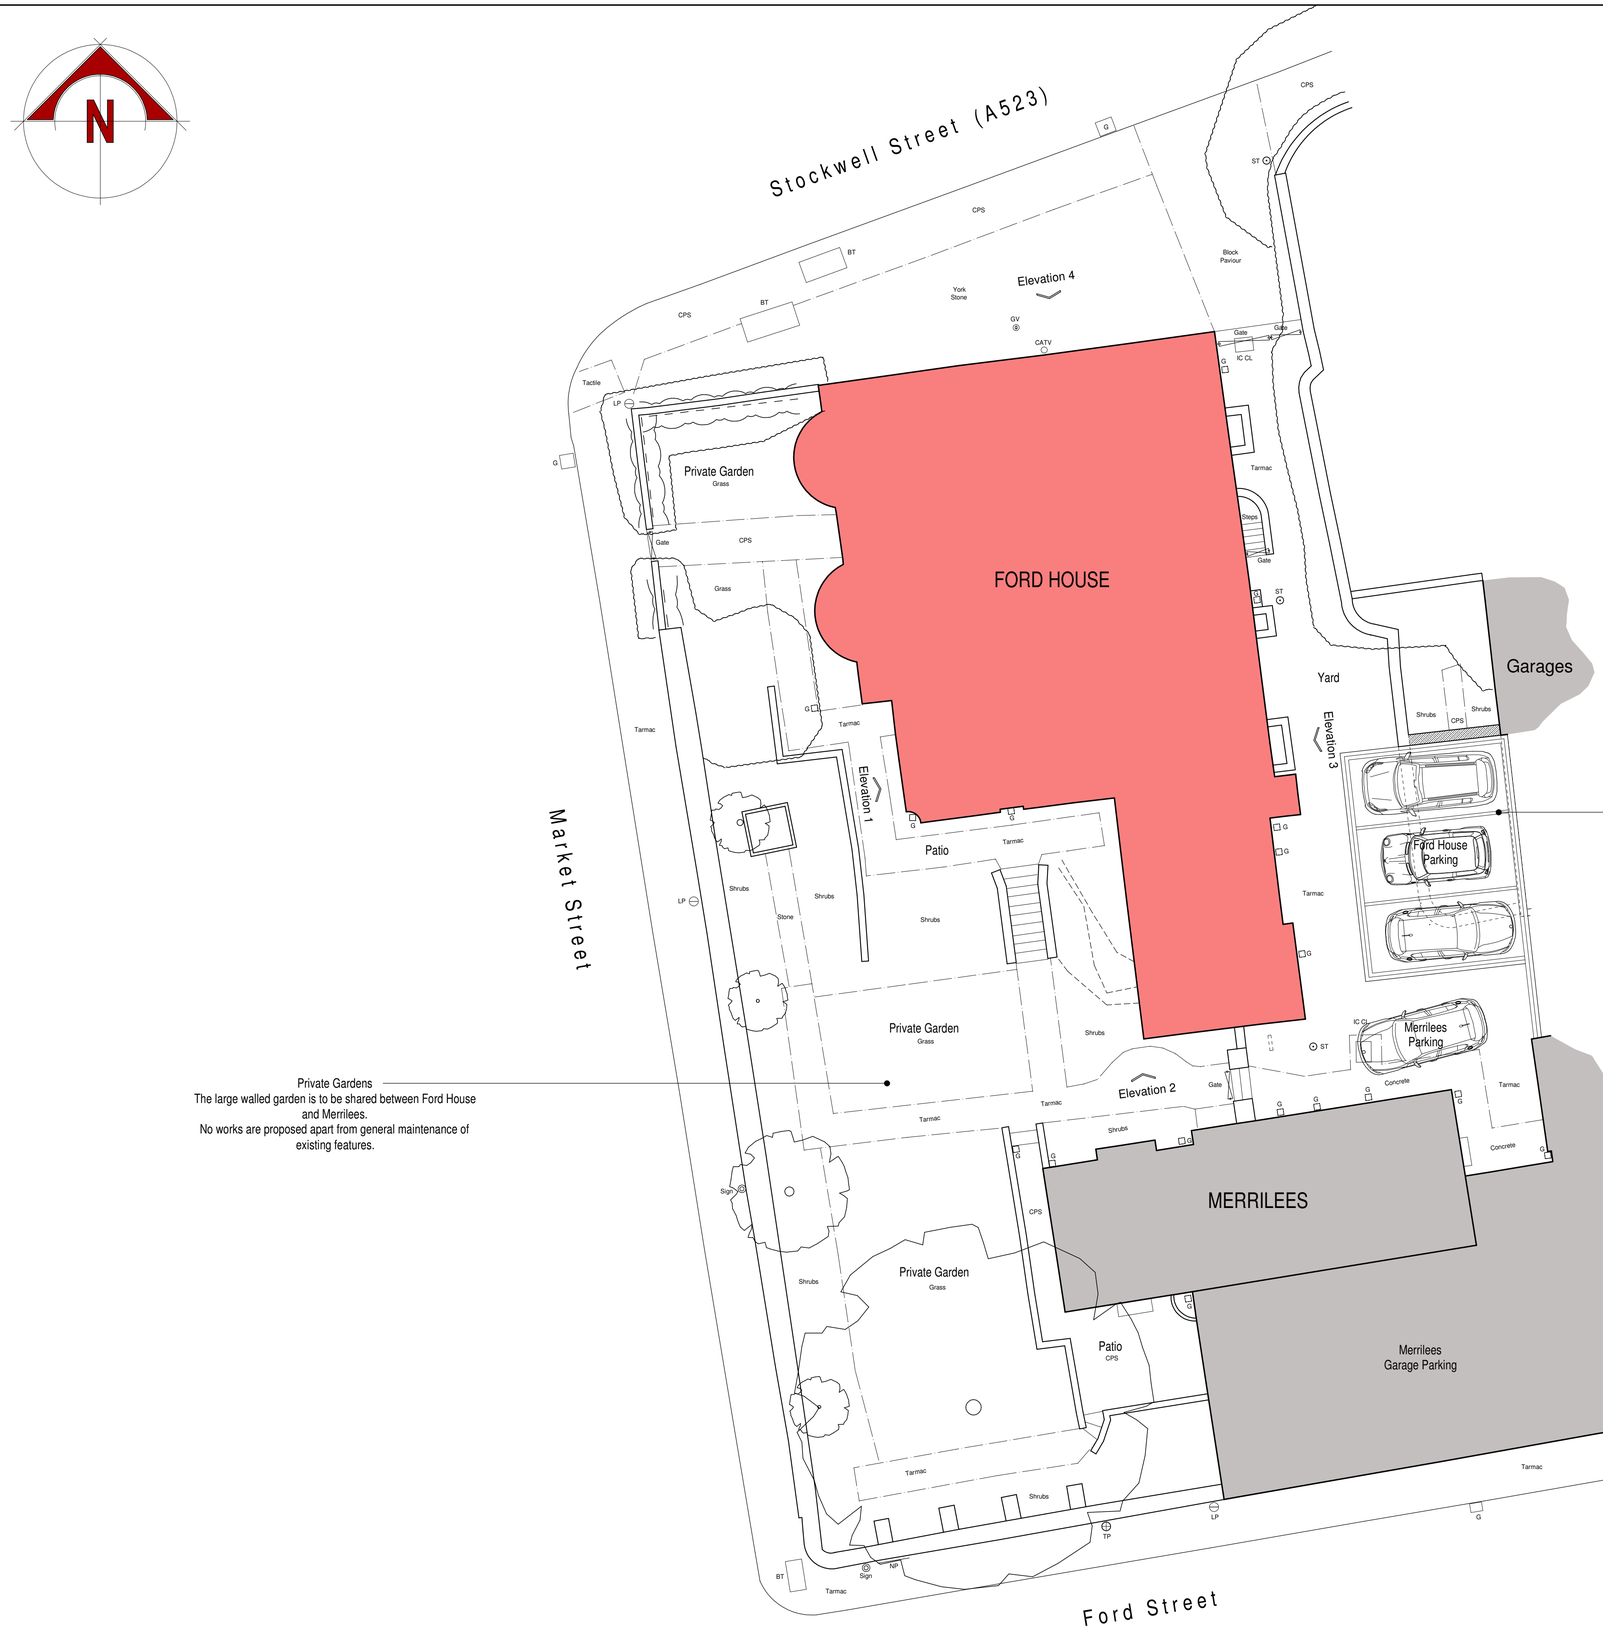

Parking
The existing parking area is to be adapted to enable 3 spaces to be provided.
The existing raised planting bed low walls shown dotted are to be carefully removed and stone reused to form return wall hatched.
Parking spaces are to be defined by stone sett edging and infilled with tarmac.
Access to parking bays is to be via the adjacent lock up garage site accessed via Ford Street.

Private Gardens
The large walled garden is to be shared between Ford House and Merrilees.
No works are proposed apart from general maintenance of existing features.



scale bar @ 1:100

Mr C.J.R. Sneyd

Proposed Change of Use of Offices into Dwelling
Ford House
Market Street
Leek, ST13 6JA

Planning Proposal
Site Plan

Date	Sheet	Scale
May 2023	A1	1:100
Drg No.	Rev	Drawn
2023-2791-04	B	RG

A - 21/08/2023 - PLAN UPDATED FOR PLANNING SUBMISSION
B - 19/09/2023 - ESCAPE LADDER REMOVED

SAMMONS Architectural LIMITED
Chartered Institute of Architectural Technologists Registered Practice
10 Cawdry Buildings, Fountain Street, Leek. ST13 6JP
Telephone: 01538 386002
E-mail: info@sammonsltd.co.uk
Web: www.sammonsltd.co.uk

This drawing is copyright.
All dimensions must be checked prior to commencement.