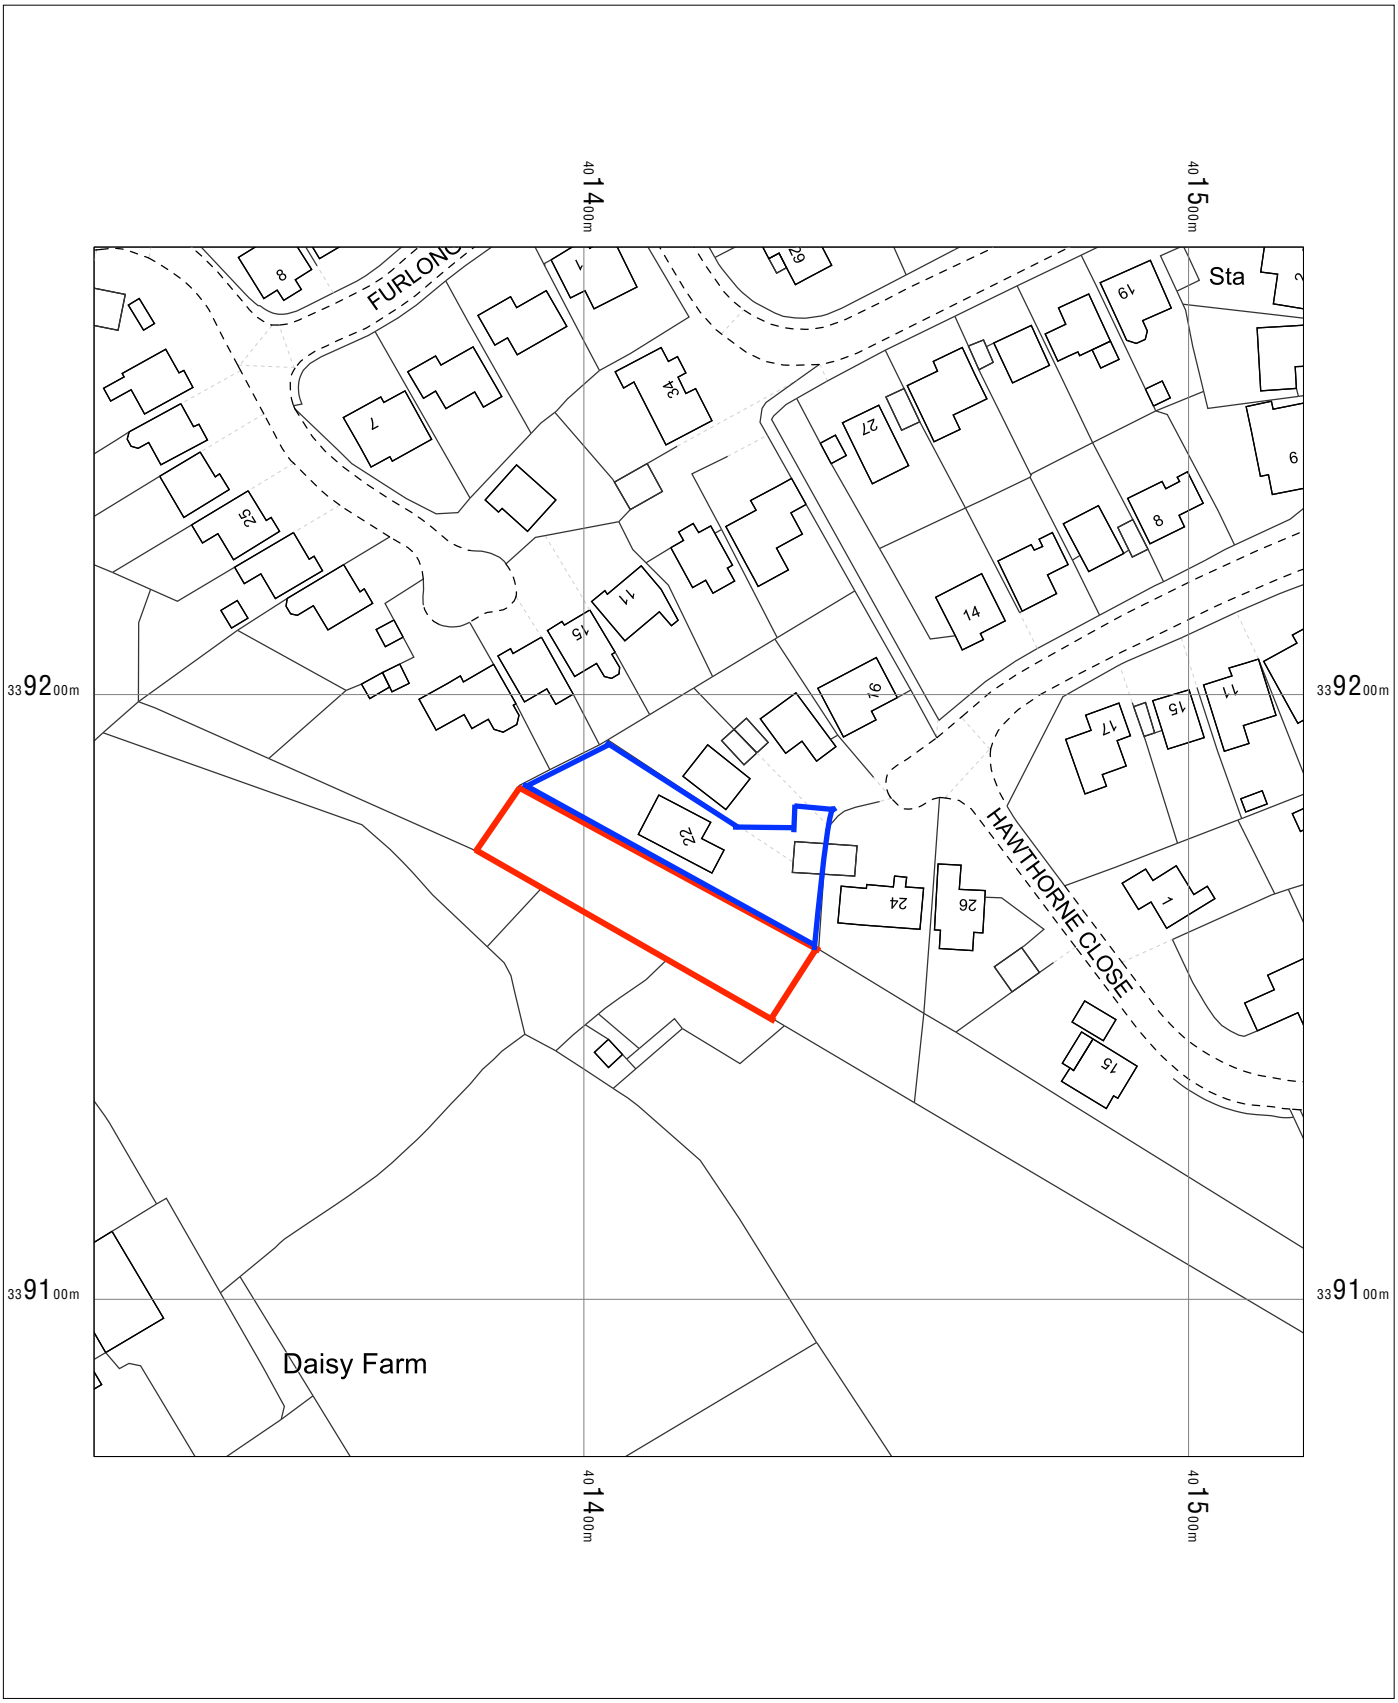

22 SORREL AVENUE
TEAN
ST10 4LY

OS MasterMap 1250/2500/10000 scale
Tuesday, August 22, 2023, ID: BW1-01121630
www.blackwellmapping.co.uk

1:1250 scale print at A4, Centre: 401419 E, 339174 N

©Crown Copyright Ordnance Survey. Licence no. 100041041

N

BLACKWELL'S
www.blackwellmapping.co.uk
TEL: 0114 268 7658
maps.sheffield@blackwell.co.uk