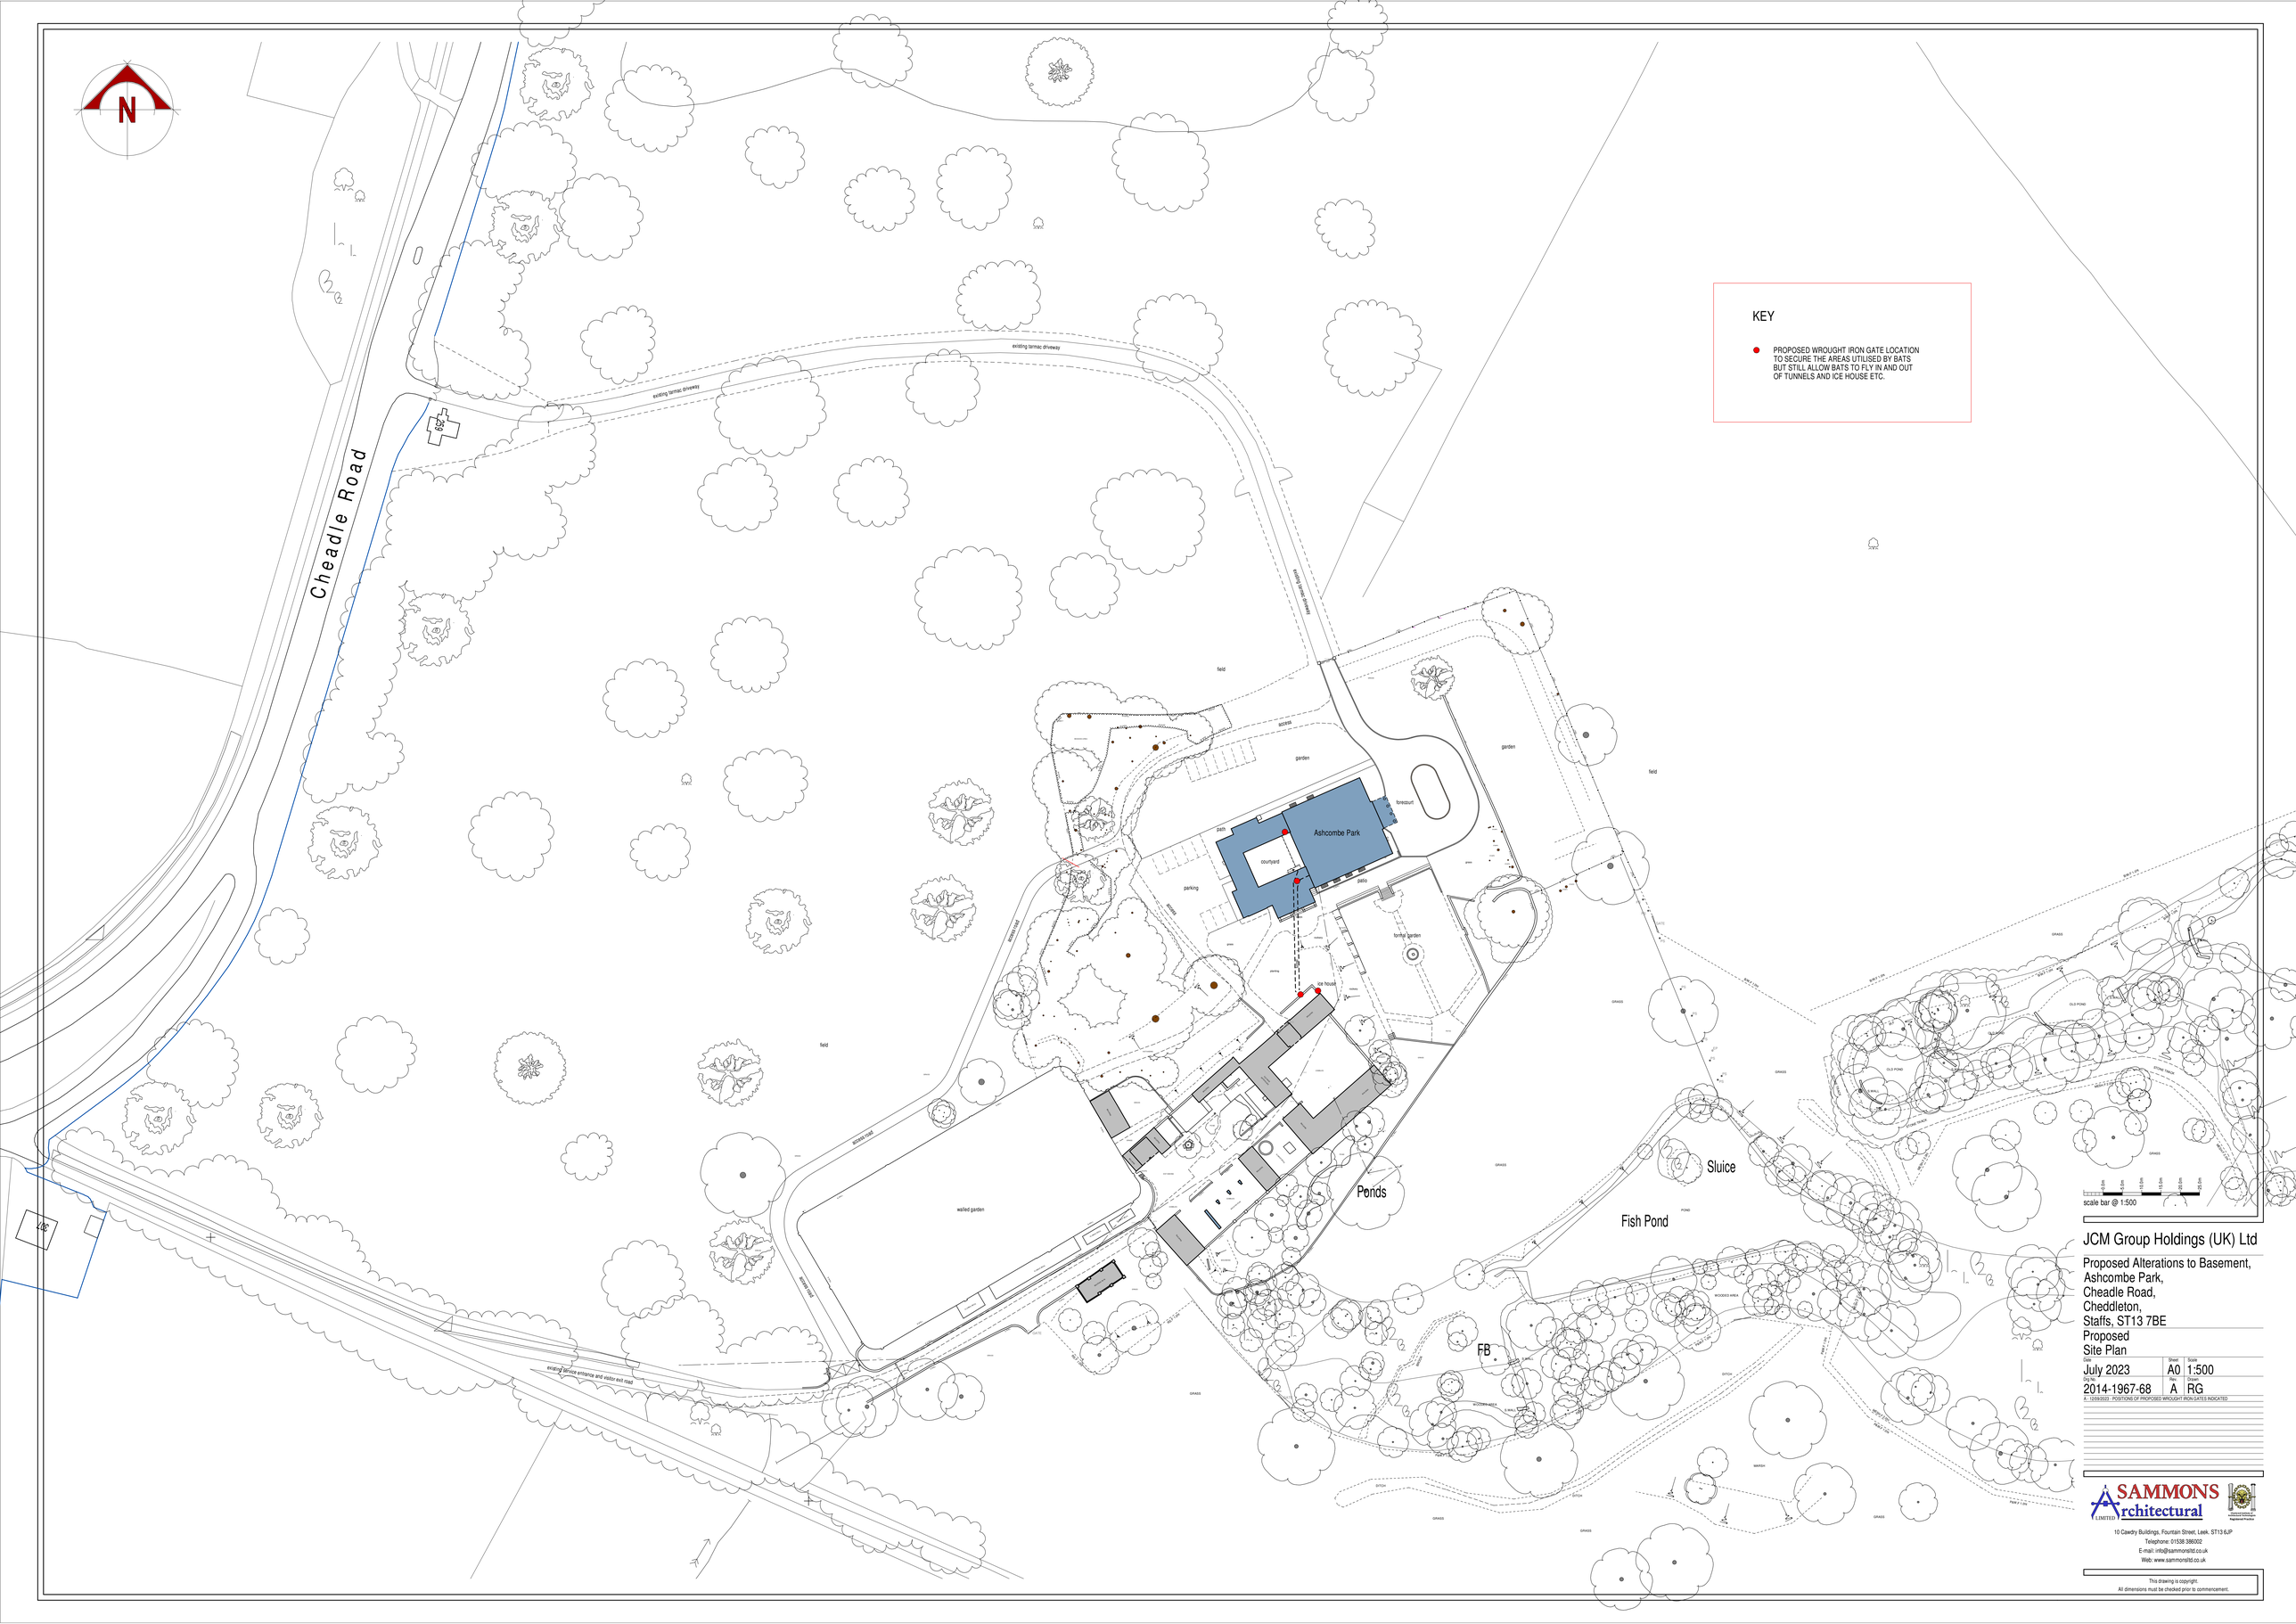

KEY

● PROPOSED WROUGHT IRON GATE LOCATION TO SECURE THE AREAS UTILISED BY BATS BUT STILL ALLOW BATS TO FLY IN AND OUT OF TUNNELS AND ICE HOUSE ETC.

JCM Group Holdings (UK) Ltd

Proposed Alterations to Basement,
Ashcombe Park,
Cheadle Road,
Cheddleton,
Staffs, ST13 7BE

Proposed
Site Plan

Date	Sheet	Scale
July 2023	A0	1:500
Dwg No.	Rev.	Drawn
2014-1967-68	A	RG

A - 12/09/2023 - POSITIONS OF PROPOSED WROUGHT IRON GATES INDICATED

SAMMONS Architectural LIMITED
10 Cawdry Buildings, Fountain Street, Leek, ST13 6JP
Telephone: 01538 386002
E-mail: info@sammonsltd.co.uk
Web: www.sammonsltd.co.uk

This drawing is copyright.
All dimensions must be checked prior to commencement.