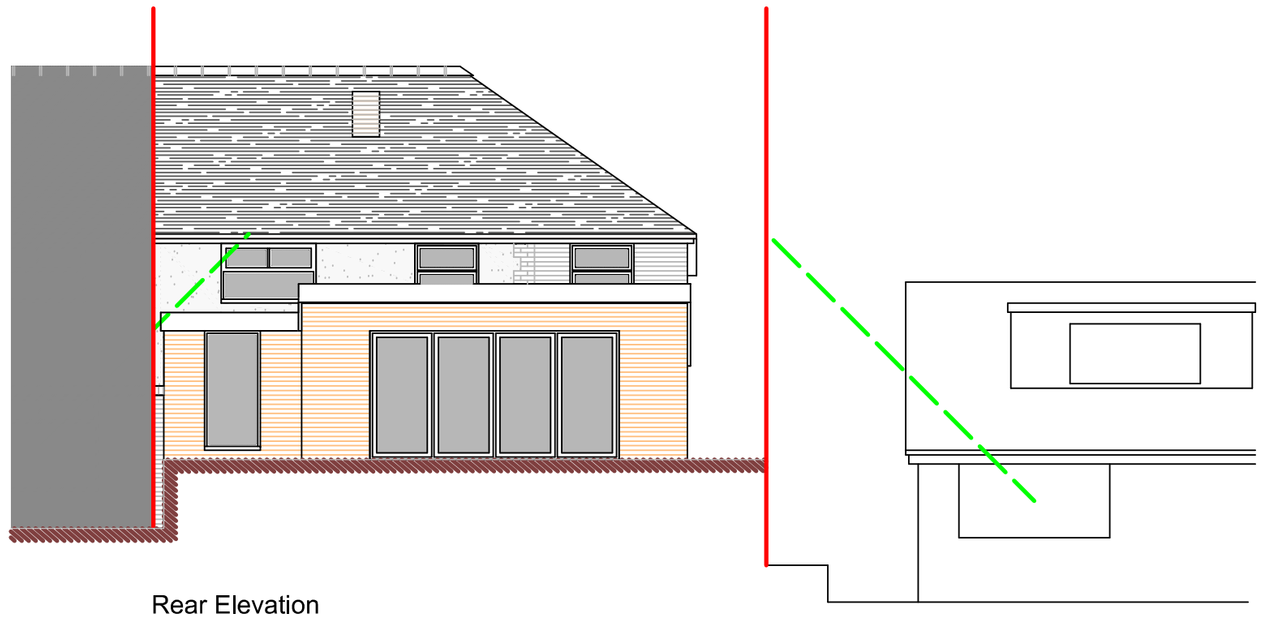

Rear Elevation

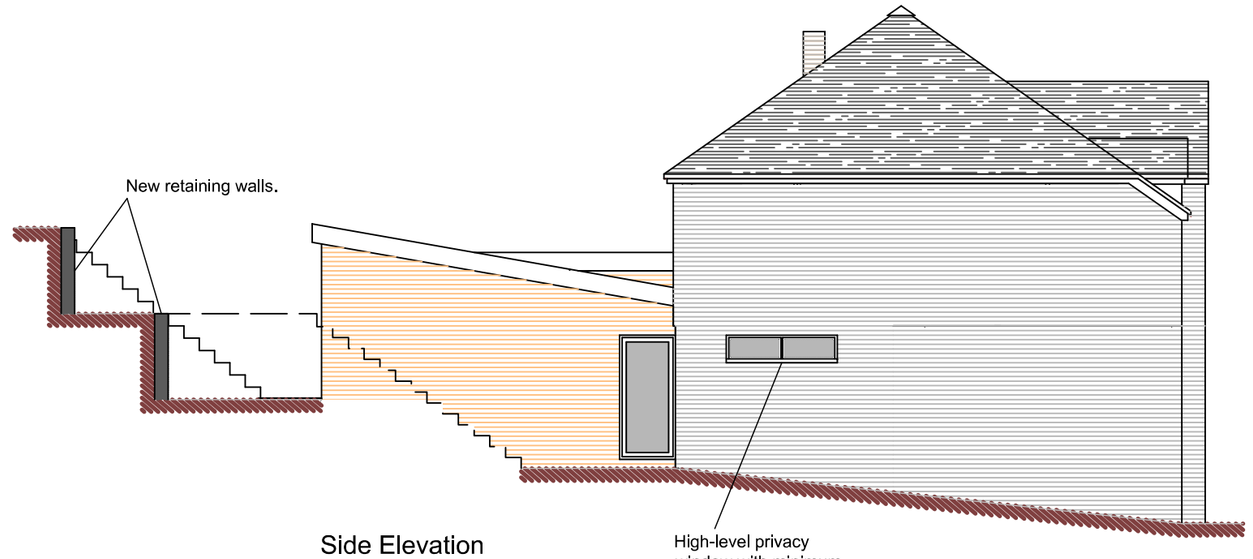

Side Elevation

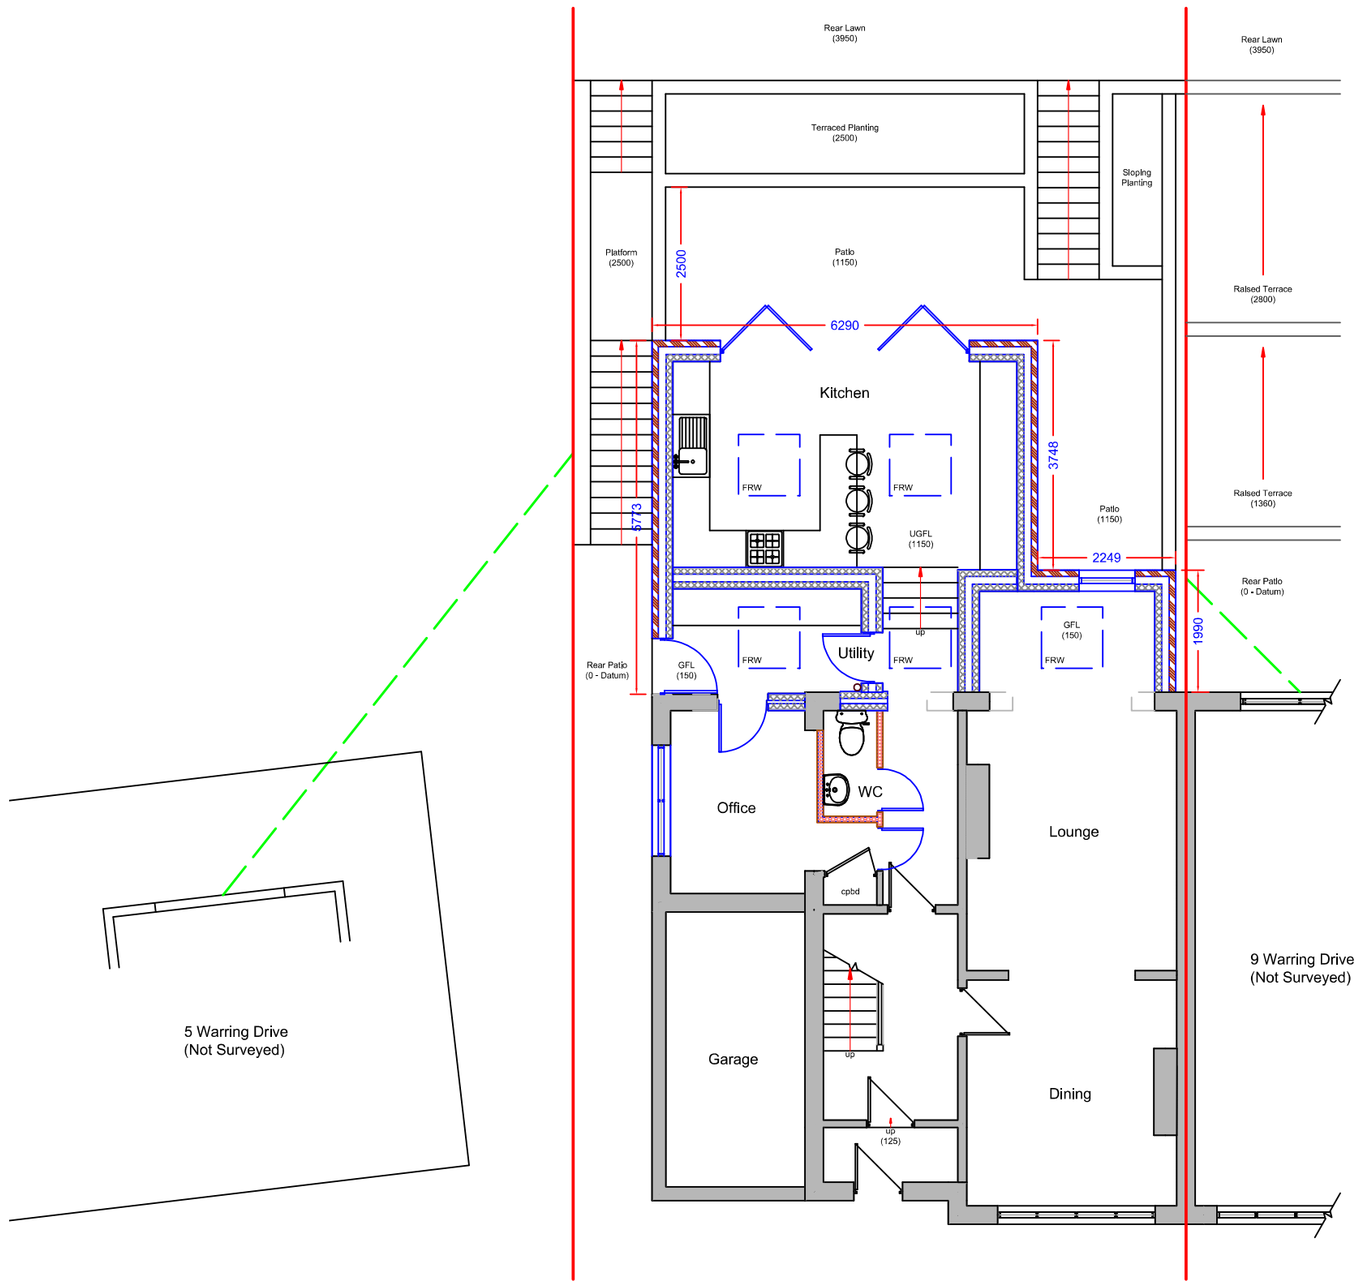

Ground Floor Plan

Metres

1 2 3 4 5 10

SCALE 1:100

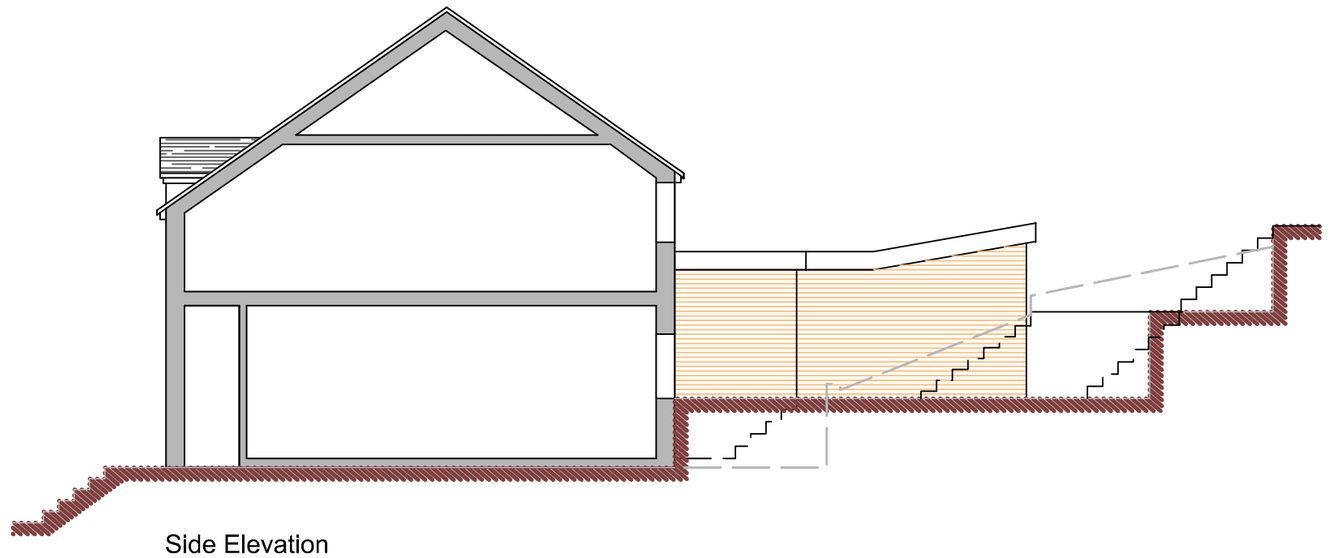

Side Elevation

DBD Architectural Consultancy Ltd ©2023

1. Copyright is vested with DBD Architectural Consultancy Ltd.

2. All dimensions to be checked on site before proceeding.

3. Contractor to check/adjust dimensions of new work to suit existing conditions.
Do not assume existing structure or details are plumb, square or level.

4. Contractor must notify the architect of any discrepancies before proceeding.

5. All drawings to be read in conjunction with all other consultants drawings and specs.

Rev	Date	Description
B	22.09.23	Amendments following planner comments
A	14.08.23	Amendments following clients comments

DBD Architectural Consultancy

DBD Architectural Consultancy Ltd
50 Broad Street, Leek,
Staffordshire, ST13 5NS
01538 383118
mail@dbdconsultants.co.uk
www.dbdconsultants.co.uk

Mr C Futcher
7 Warrington Drive
Leek
ST13 8NA
Client

Single Storey Rear Extension & Landscaping Earth Works
Project

Title
Plans as Proposed

Stage: Planning		
Size: A2	Date: 14.07.23	Job No: 2237
Scale: 1:100		
Drawing Number: PL 03B		