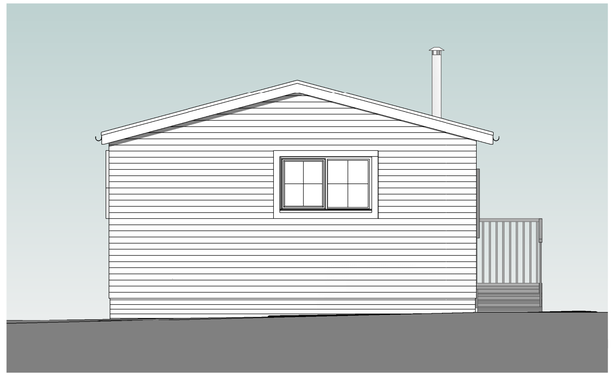
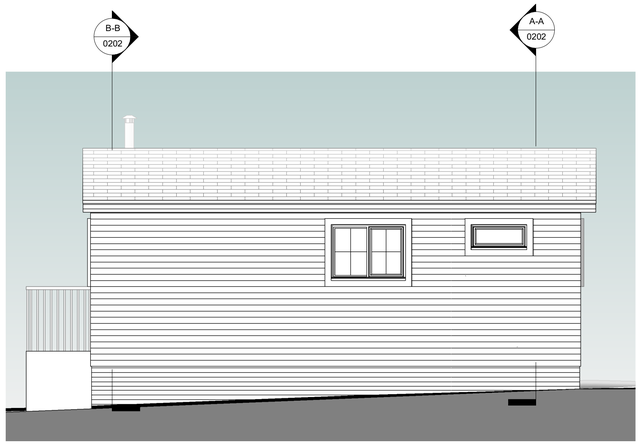
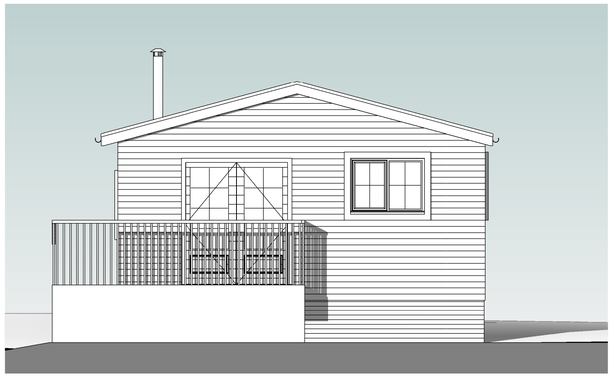



## Rear Elevation
1 : 50





## Side Elevation A
1 : 50



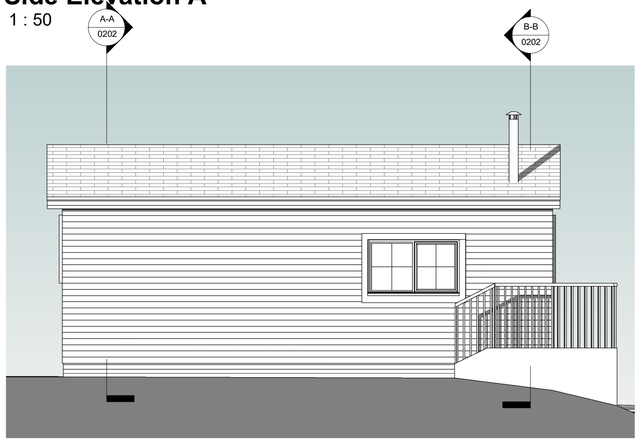
## Front Elevation
1 : 50





## Side Elevation B
1 : 50

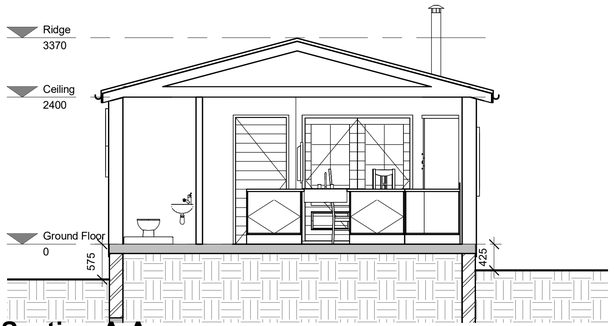


## Section A-A
1 : 50

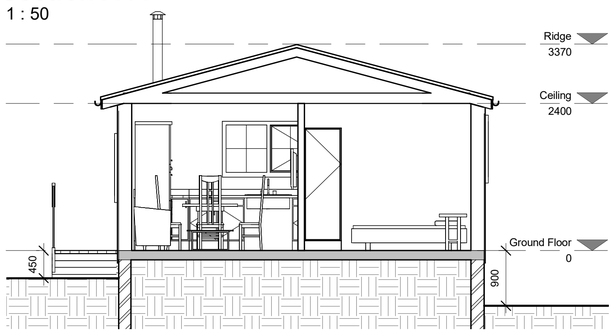


## Section B-B
1 : 50

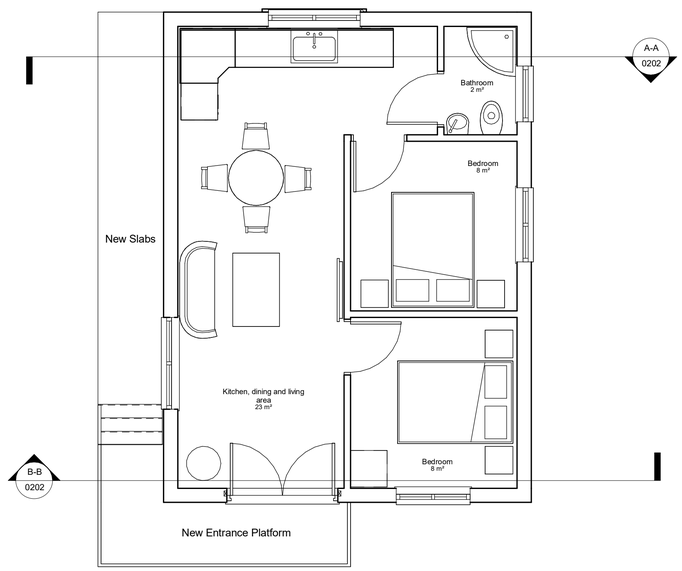



## Ground Floor
1 : 50

All heights, sizes and dimensions should be checked on site by the contractor before any work is put in hand.

Figured dimensions should be taken in preference to scaling and any errors or omissions reported to the architect at once.

This drawing has been prepared in accordance with the CDM (Construction Design and Management) and all foreseeable design risks to those involved or affected by construction have been avoided wherever possible.

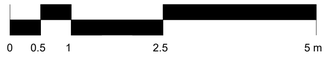Scale 1 : 50




| Rev | Date | By | Detail |
|---|---|---|---|
| P0.4 | 18-09-23 | | Log burner flue indicated with new exterior slabs |
| P0.3 | 15-09-23 | | Kitchen and lounge window width changed from 1210mm to 1510mm, recess removed, floorplan mirrored and raised access decking added |

**Drawing status**

S0 - Preliminary

**Client**

Mr P Bain

**Project/Location**

Amendments to SMD/2020/0656
Rosehill
Nabb Lane
Alton
Staffordshire
ST10 4AY

**Drawing title**

Proposed Plan & Elevations & Sections

| Date | Drawn | Checked | Job No. |
|---|---|---|---|
| 15-09-2023 | EO | | 3165 |

**Scale(s)**

1 : 50 @A1

| Drawing number | Revision |
|---|---|
| PBNL-SA-XX-XX-DR-A-0202 | P0.4 |

SMYTHEMAN ARCHITECTURAL
12 High Street, Tean,
Stoke-on-Trent
ST10 4DZ
T: +44 (0)1538 722097
E: mail@smytheman.co.uk
W: www.smytheman.co.uk
CIAT CHARTERED PRACTICE