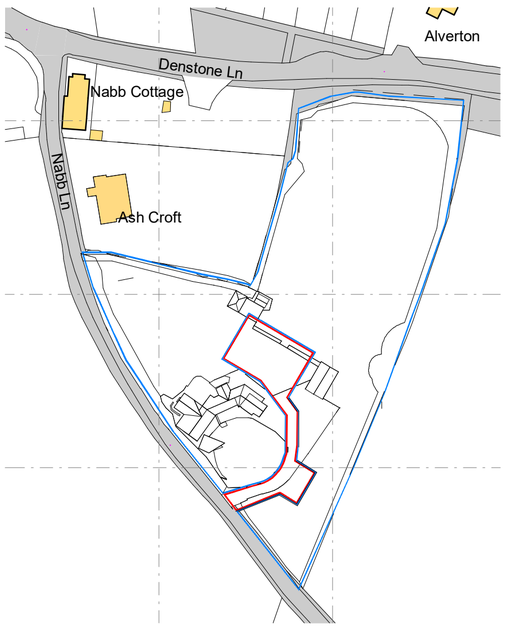

Ordnance Survey, (c) Crown Copyright 2017. All rights reserved. Licence number 100022432

Location Plan
1 : 1250

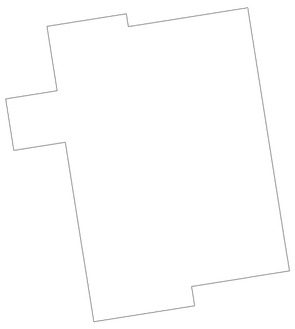

Scale 1 : 1250

0 12.5 25 62.5 125 m

Scale 1 : 200

0 2 4 10 20 m

All heights, sizes and dimensions should be checked on site by the contractor before any work is put in hand.

Figured dimensions should be taken in preference to scaling and any errors or omissions reported to the architect at once.

This drawing has been prepared in accordance with the CDM (Construction Design and Management) and all foreseeable design risks to those involved or affected by construction have been avoided wherever possible.

— — — — Vegetation to be removed



Site Plan
1 : 200

Ordnance Survey, (c) Crown Copyright 2017. All rights reserved. Licence number 100022432

Rev	Date	By	Detail
P0.9	18-09-23		Unit 2 repositioned, new entrance platform and slabs indicated
P0.8	03-03-22	EO	Addition of lighting reference and image key
P0.7	25-02-22	EO	Reference to proposed planting by applicant
P0.6	07-01-22	EO	Reference and indication to new planting
P0.5	10-12-21	EO	Reference to specified Bat, Bird Boxes and hardstanding on Site Plan
P0.4	04-08-21	EO	Removal of canopy
P0.3	09-07-21	EO	Chnages to red line boundary to include separate pedestrian and vehicular access
P0.2	29-04-21	EO	Changes to site layout and propsed orientation
P0.1	15-12-20	EO	Planning Issue

Drawing status

S0 - Preliminary

Client

Mr P Bain

Project/Location

Amendments to SMD/2020/0656

Rosehill
Nabb Lane
Alton
Staffordshire
ST10 4AY

SMYTHEMAN ARCHITECTURAL CIAT

12 High Street
Tean, Stoke-on-Trent
ST10 4DZ
United Kingdom

T +44 (0)1538 722097
F +44 (0)1538 722185
mail@smytheman.co.uk
www.smytheman.co.uk

Drawing title

Location Plan and Block Plan

Date	Drawn	Checked	Job No.
15-09-2023	EO	JS	3165

Scale(s)

As indicated @A1

Drawing number — **Revision**

PBNL-SA-XX-XX-DR-A-0101 — P0.9

\\Storage\Drawings\Drawing 21\3165 BAIN\01-Architectural\01 WIP\Revit AutoCad\3165-SA-XX-XX-M3-A_0001 Retrospective Application.rvt