
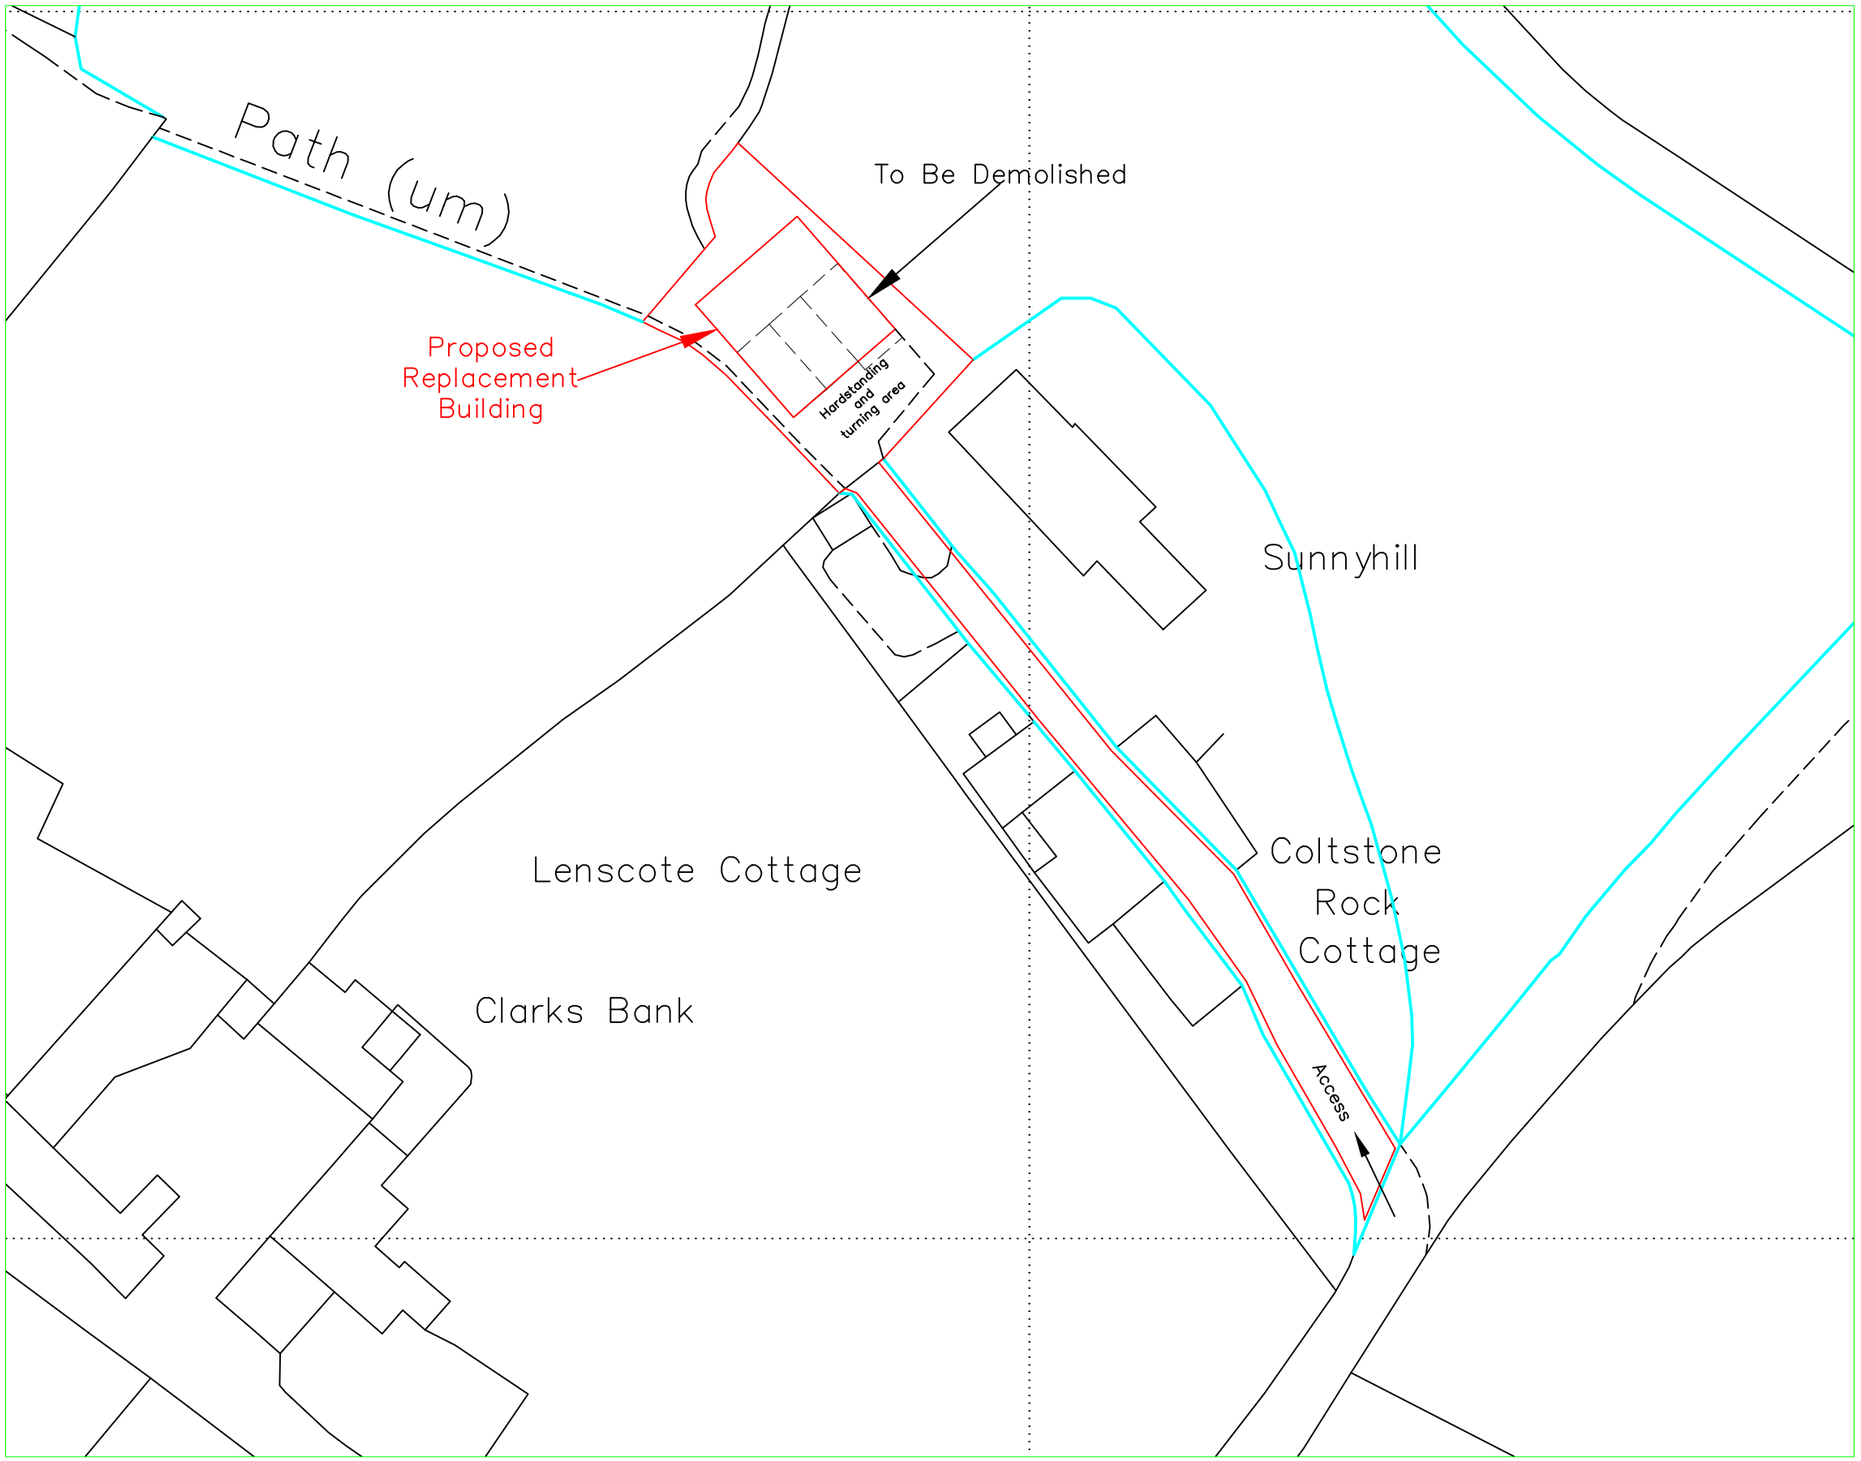


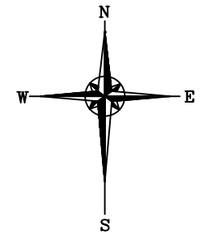

Reproduced from Ordnance Survey digital map data, 1:2500 scale, by permission of Ordnance Survey on behalf of The Controller of Her Majesty's Stationery Office.
© Crown copyright.
All rights reserved.

© Copyright
J C Harrison Planning & Admin Services
jo@jcharrison.co.uk
07792 144155

Client:
Ms H Morris
Ipstones

Project:
Proposed Replacement Agricultural Building on land adjacent to Sunnyhill, Ipstones

Title:
Block Plan

Drawn: J Harrison	Date: 24.08.2023

Scales: 1:500 @ A3

Drg. No.: 1104-002	Rev.: