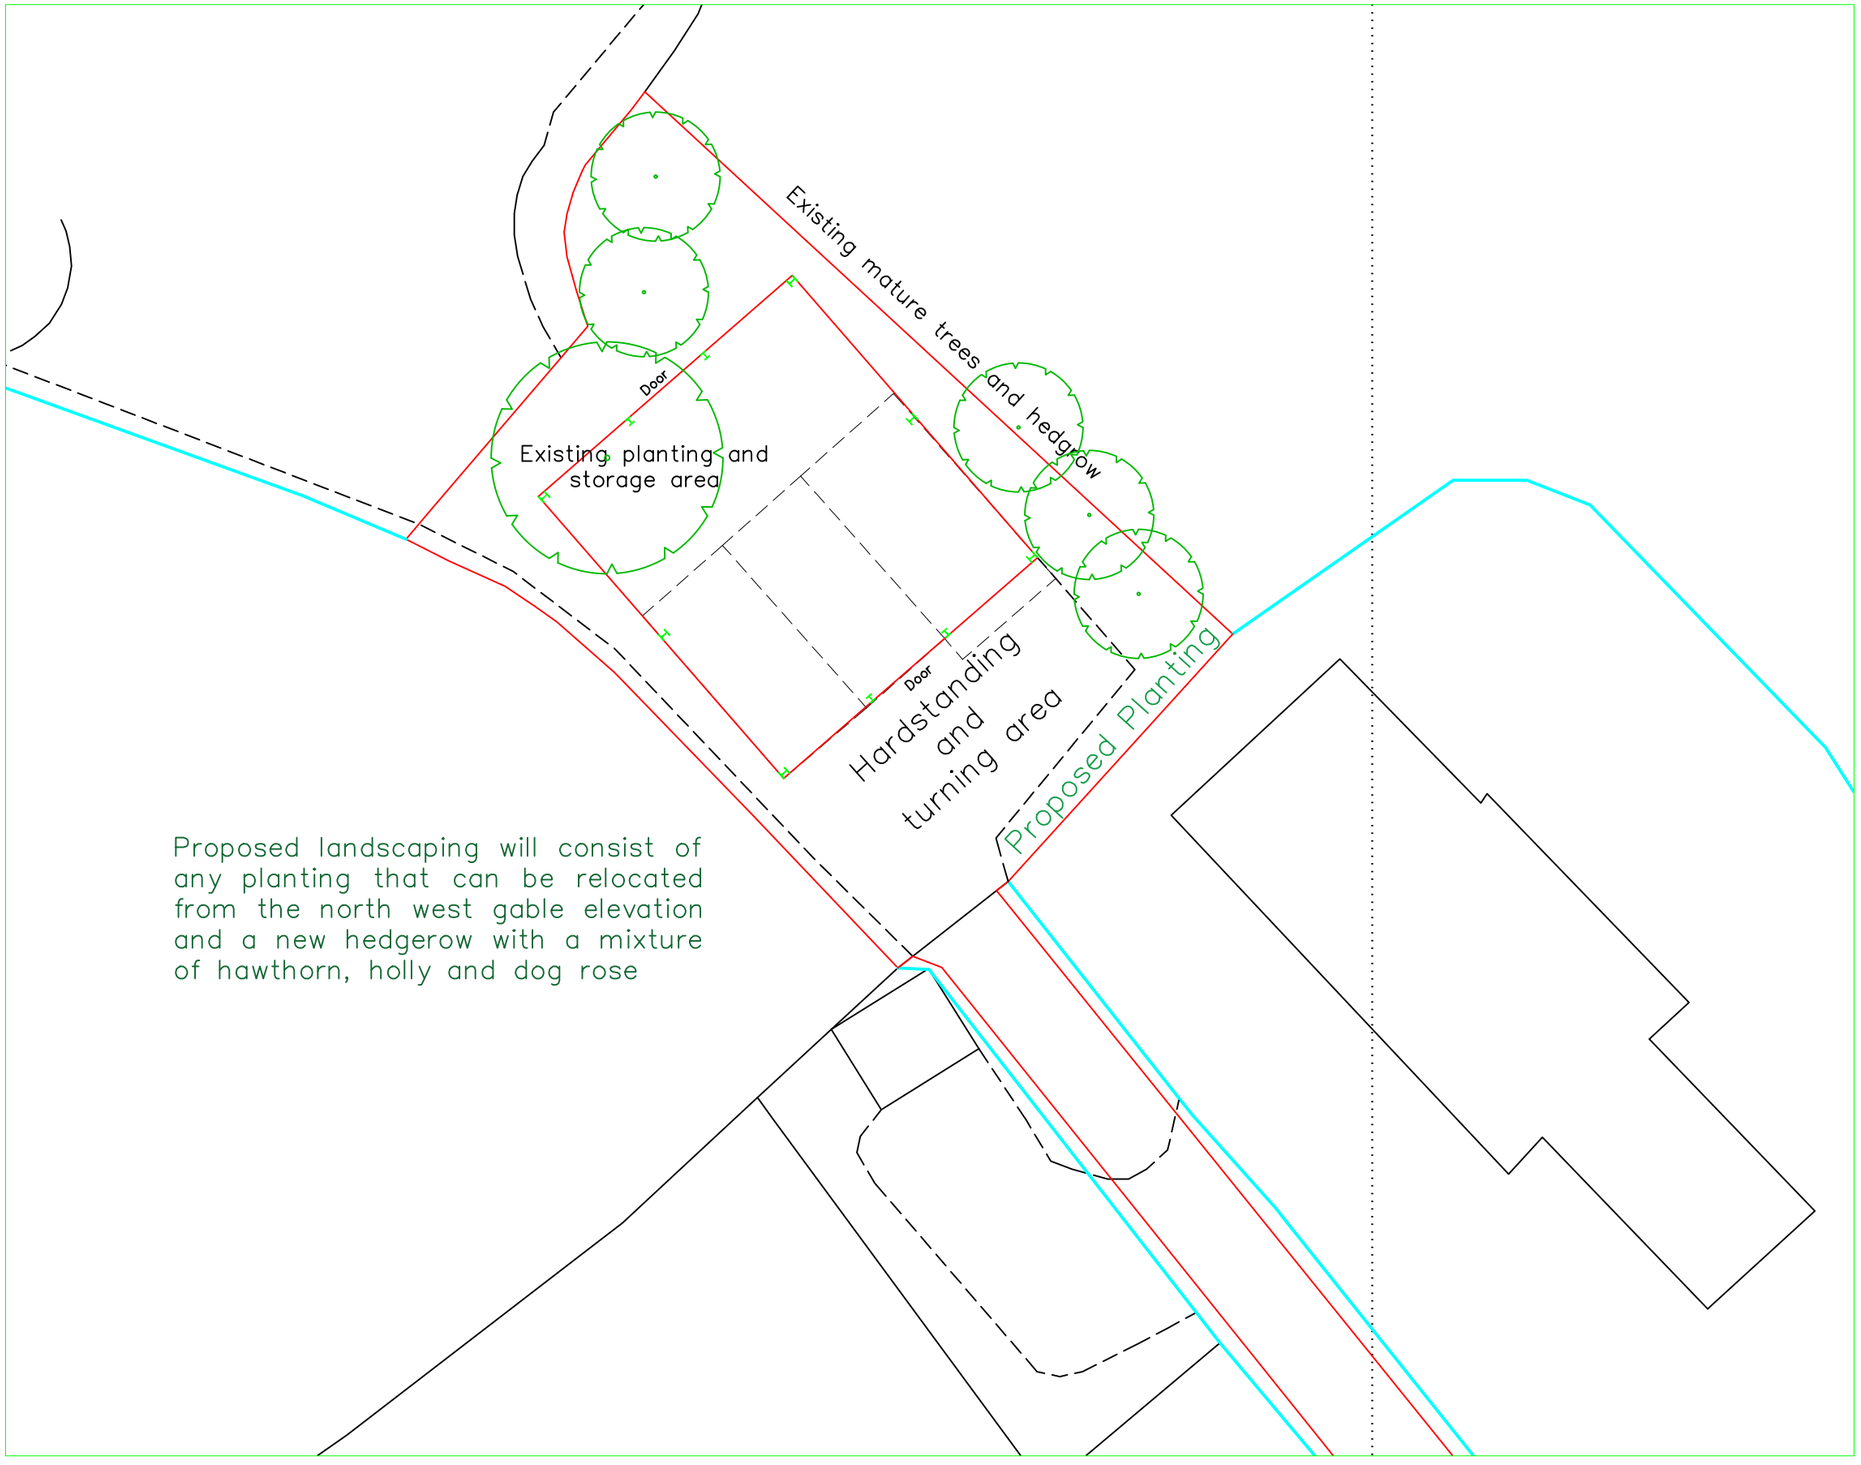

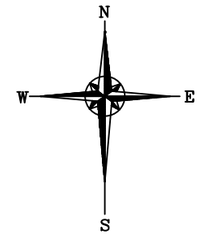

Reproduced from Ordnance Survey digital map data, 1:2500 scale, by permission of Ordnance Survey on behalf of The Controller of Her Majesty's Stationery Office.
© Crown copyright.
All rights reserved.

© Copyright

J C Harrison Planning & Admin Services
jo@jcharrison.co.uk
07792 144155

Client:
Ms H Morris
Ipstones

Project:
Proposed Replacement Agricultural Building on land adjacent to Sunnyhill, Ipstones

Title:
Landscaping

Drawn:	J Harrison	Date:	29.08.2023
Scales:	1:200 @ A3		
Drg. No.:	1104-005	Rev.:	A