Copyright of this drawing is vested in the Architect and it must not be copied or reproduced without consent. Figured dimensions only are to be taken from this drawing. All contractors must visit the site and be responsible for taking and checking all dimensions relative to their work. HUAM Ltd are to be advised of any variation between drawings and site conditions.
DO NOT SCALE OFF THIS DRAWING. IF IN DOUBT ASK

Rev.	Drawn	Comments	Date

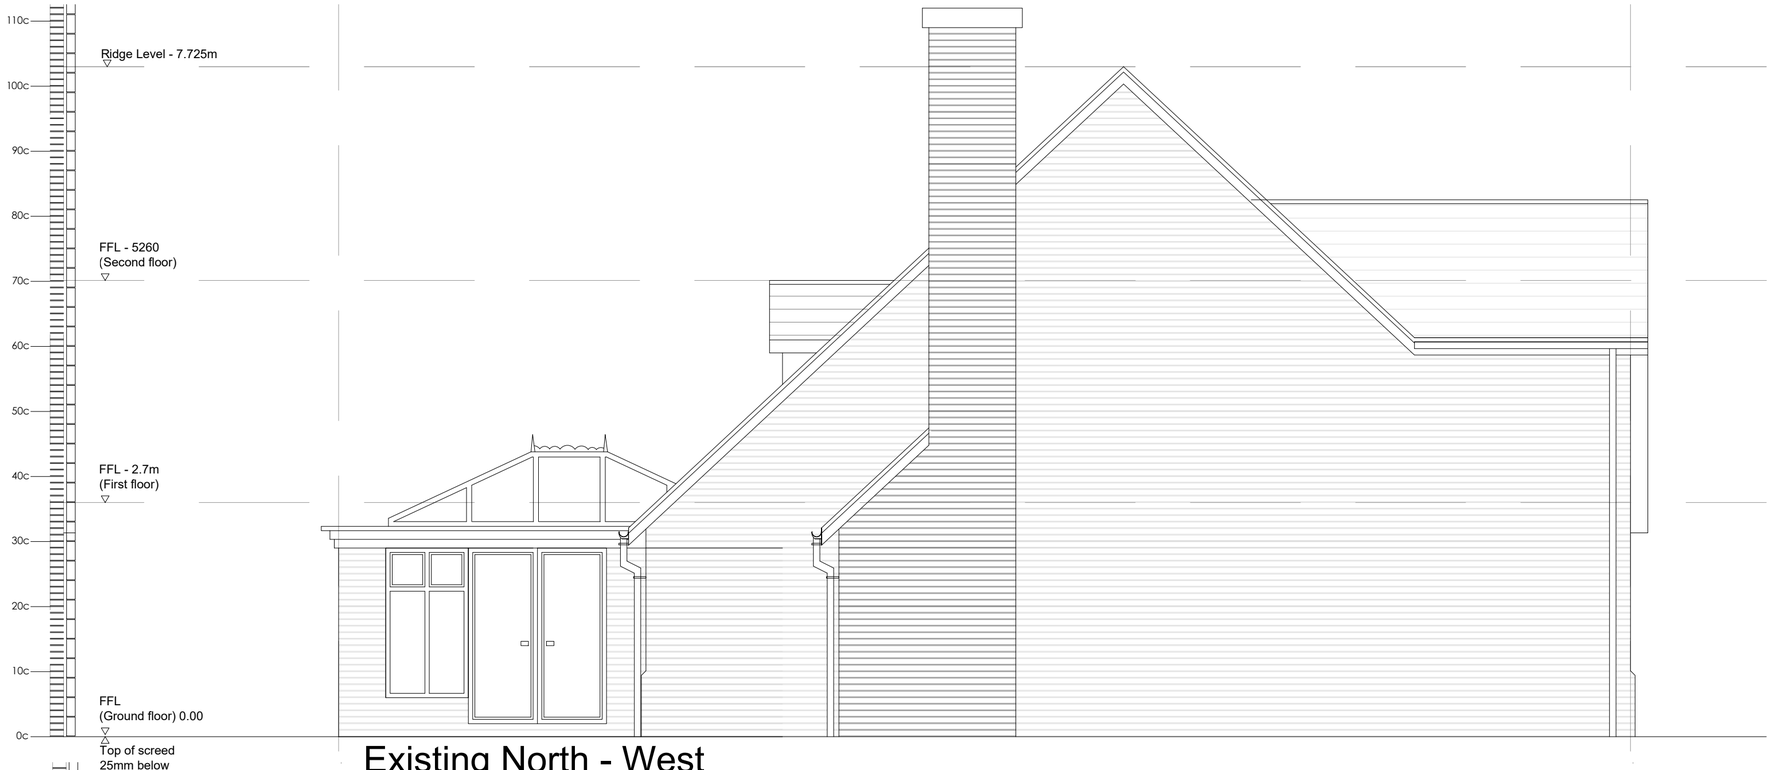

Existing North - West
Facing Elevation
1 : 50 @ A2



Existing South-East
Facing Elevation
1 : 50 @ A2

Scale Bar
0m 1m 2m 3m 4m 5m 6m

hulmeupright
architects
Suite S31,
Genesis Centre,
North Staffs Business Park,
Innovation Way,
Stoke on Trent, Staffs, ST6 4BF

Tel: 01782 366185
Email: stoke@hu-arch.co.uk
www.hulmeupright.co.uk

Client
Mr G Powell

Project
Proposed Loft Conversion of 62 Rakeway Road
Cheadle, Stoke-on-Trent
ST10 1QH

Title
Existing North-West and South-East Facing Elevations

PLANNING

Status
PLANNING

Date 13.04.22 Drawn CW

Scale @A2 1 : 50 Checked

Project No Drawing No. Rev
N1173 - AL(0)06

File Ref: M:\