
The Newlands Development - Bungalows

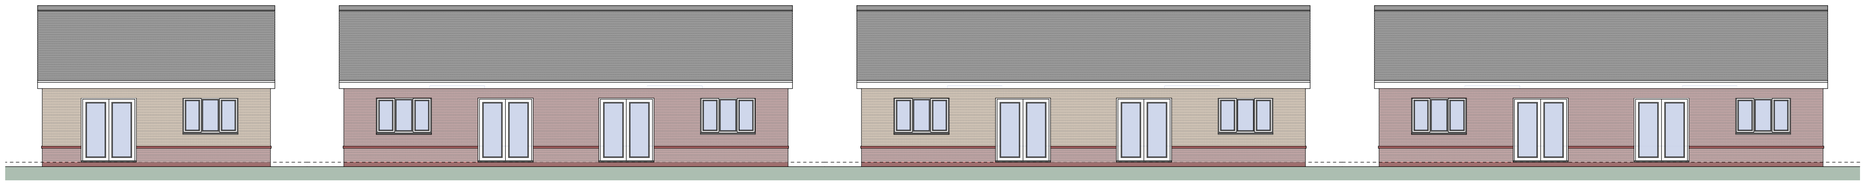


rear elevations

scale 1:100




front elevations

scale 1:100

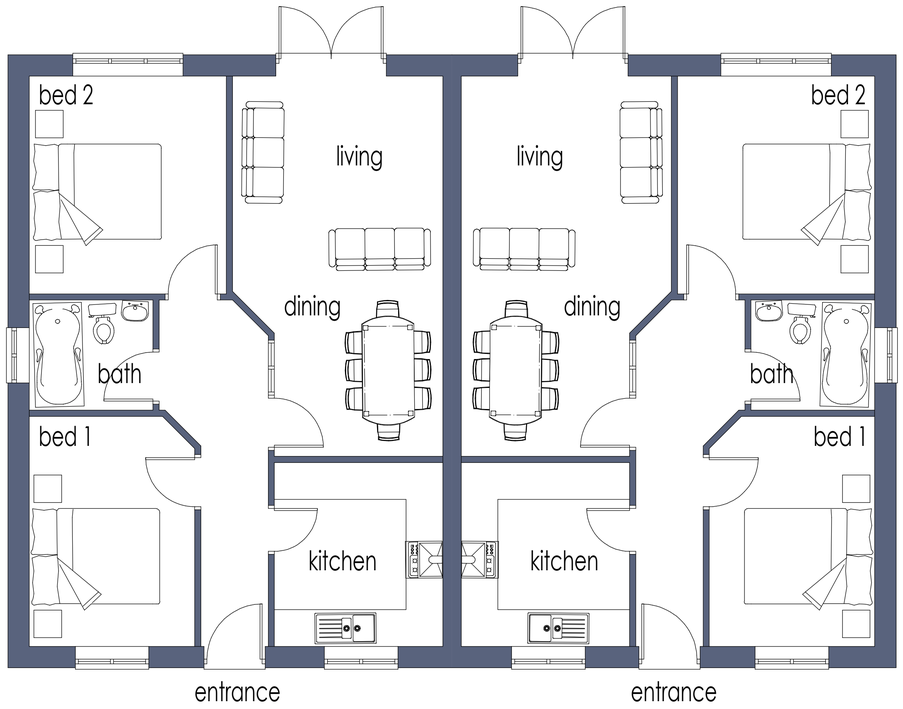


ground floor plan - semi

scale 1:50

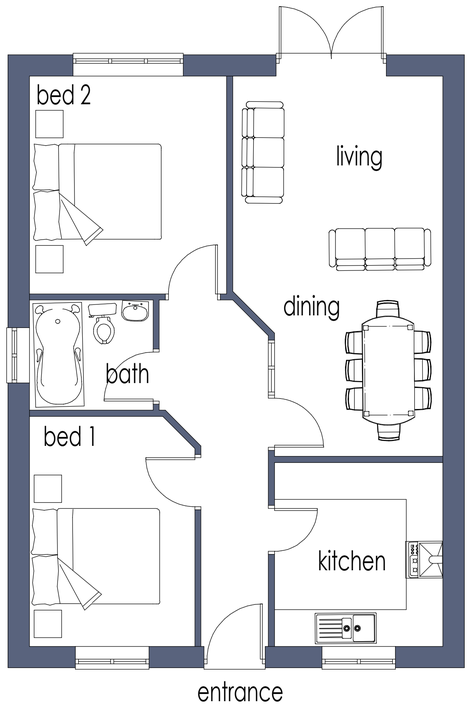

gf plan - detached

scale 1:50

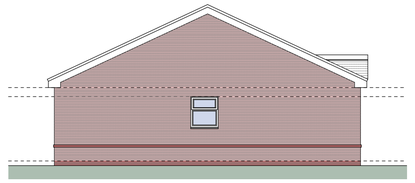

side elevations

scale 1:100

Client

Mr. A. Simmill

Cont act

Proposed bungalow to land at
The Newlands, Cheadle Staffs. ST10 1EL

Drawing Title

Floor Plans & Elevations - Proposed
Bungalow Development

Date	June 2023	Status	Preliminary
Scale	1:200	Contract Number	5969
Drg. No.	5969 - 007	Revision Suffix	

Revisions

BYATT OLIVER
— ASSOCIATES —

Telephone 01785 719268
Email enquiries@byattoliver.co.uk
Website www.byattoliver.co.uk
Byatt Oliver
Unit 18 Whitebridge Way, Whitebridge Industrial Estate, Stone, Staffordshire ST15 8LQ