



rear elevation - existing

To be demolished

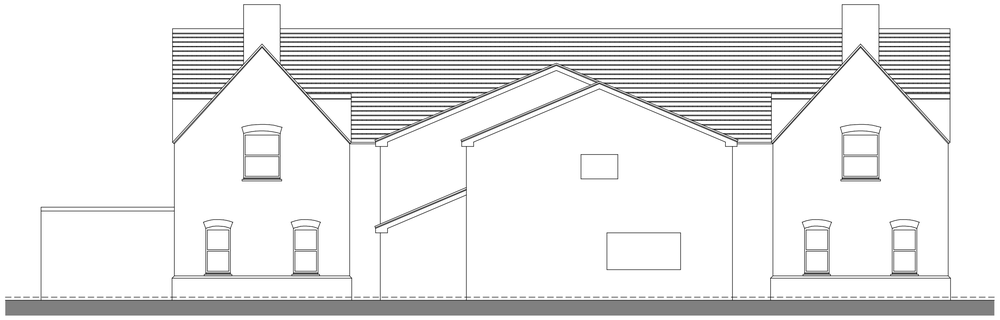

side elevation - existing

To be demolished

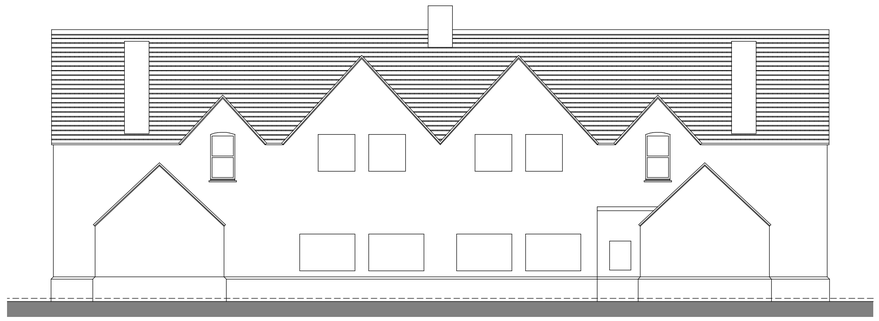


front elevation - existing

To be demolished




side elevation - existing

To be demolished

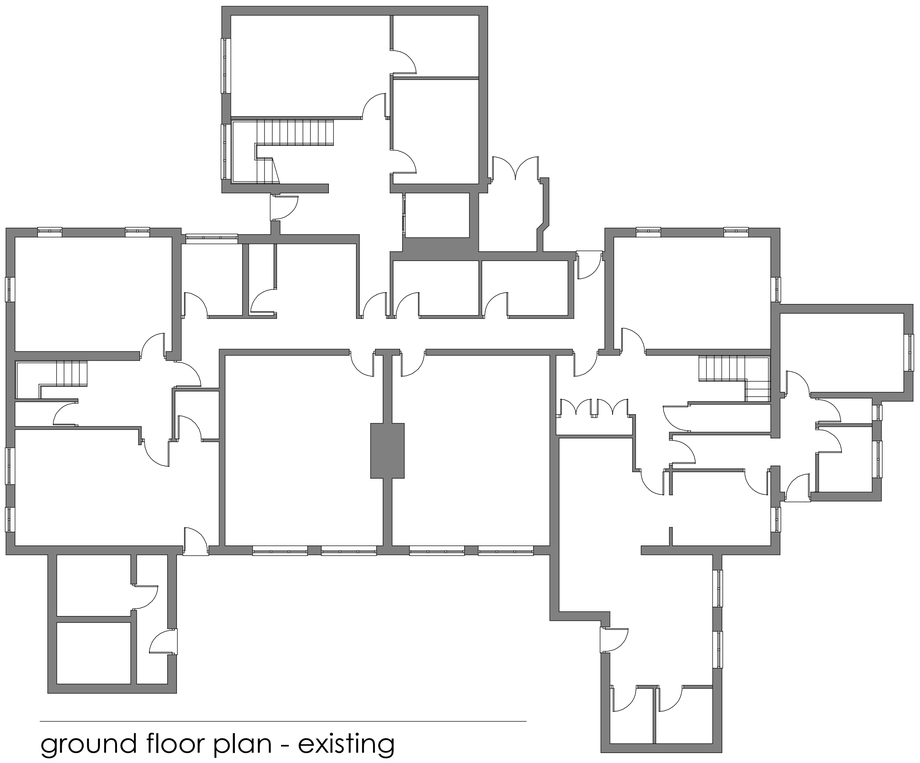

ground floor plan - existing

To be demolished

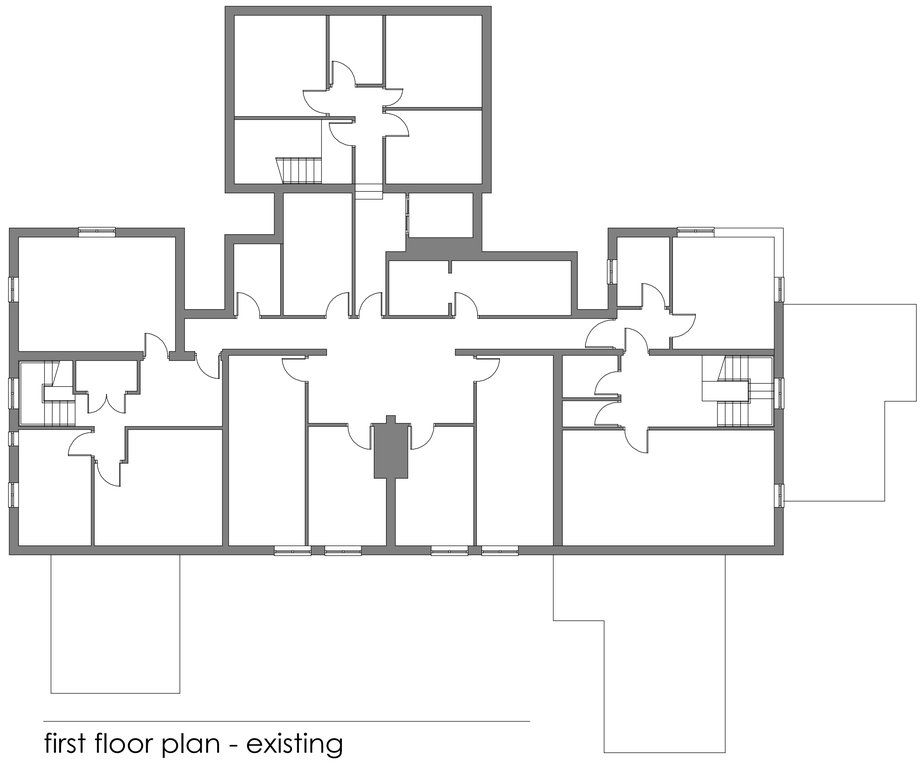

first floor plan - existing

To be demolished

Client

Mr. A. Simmill

Cont act

Proposed bungalow to land at
The Newlands, Cheadle Staffs. ST10 1EL

Drawing Title

Existing Floor Plans & Elevations
To be demolished

Date June 2023	Status Preliminary
Scale 1:100	Contract Number 5969
Drg. No. 5969 - 009	Revision Suffix

Revisions

BYATT OLIVER
— ASSOCIATES —

Telephone 01785 719168
Email enquiries@byattoliver.co.uk
Website www.byattoliver.co.uk

Byatt Oliver
Unit 1B Whitebridge Way, Whitebridge Industrial Estate, Stone, Staffordshire ST15 8LQ