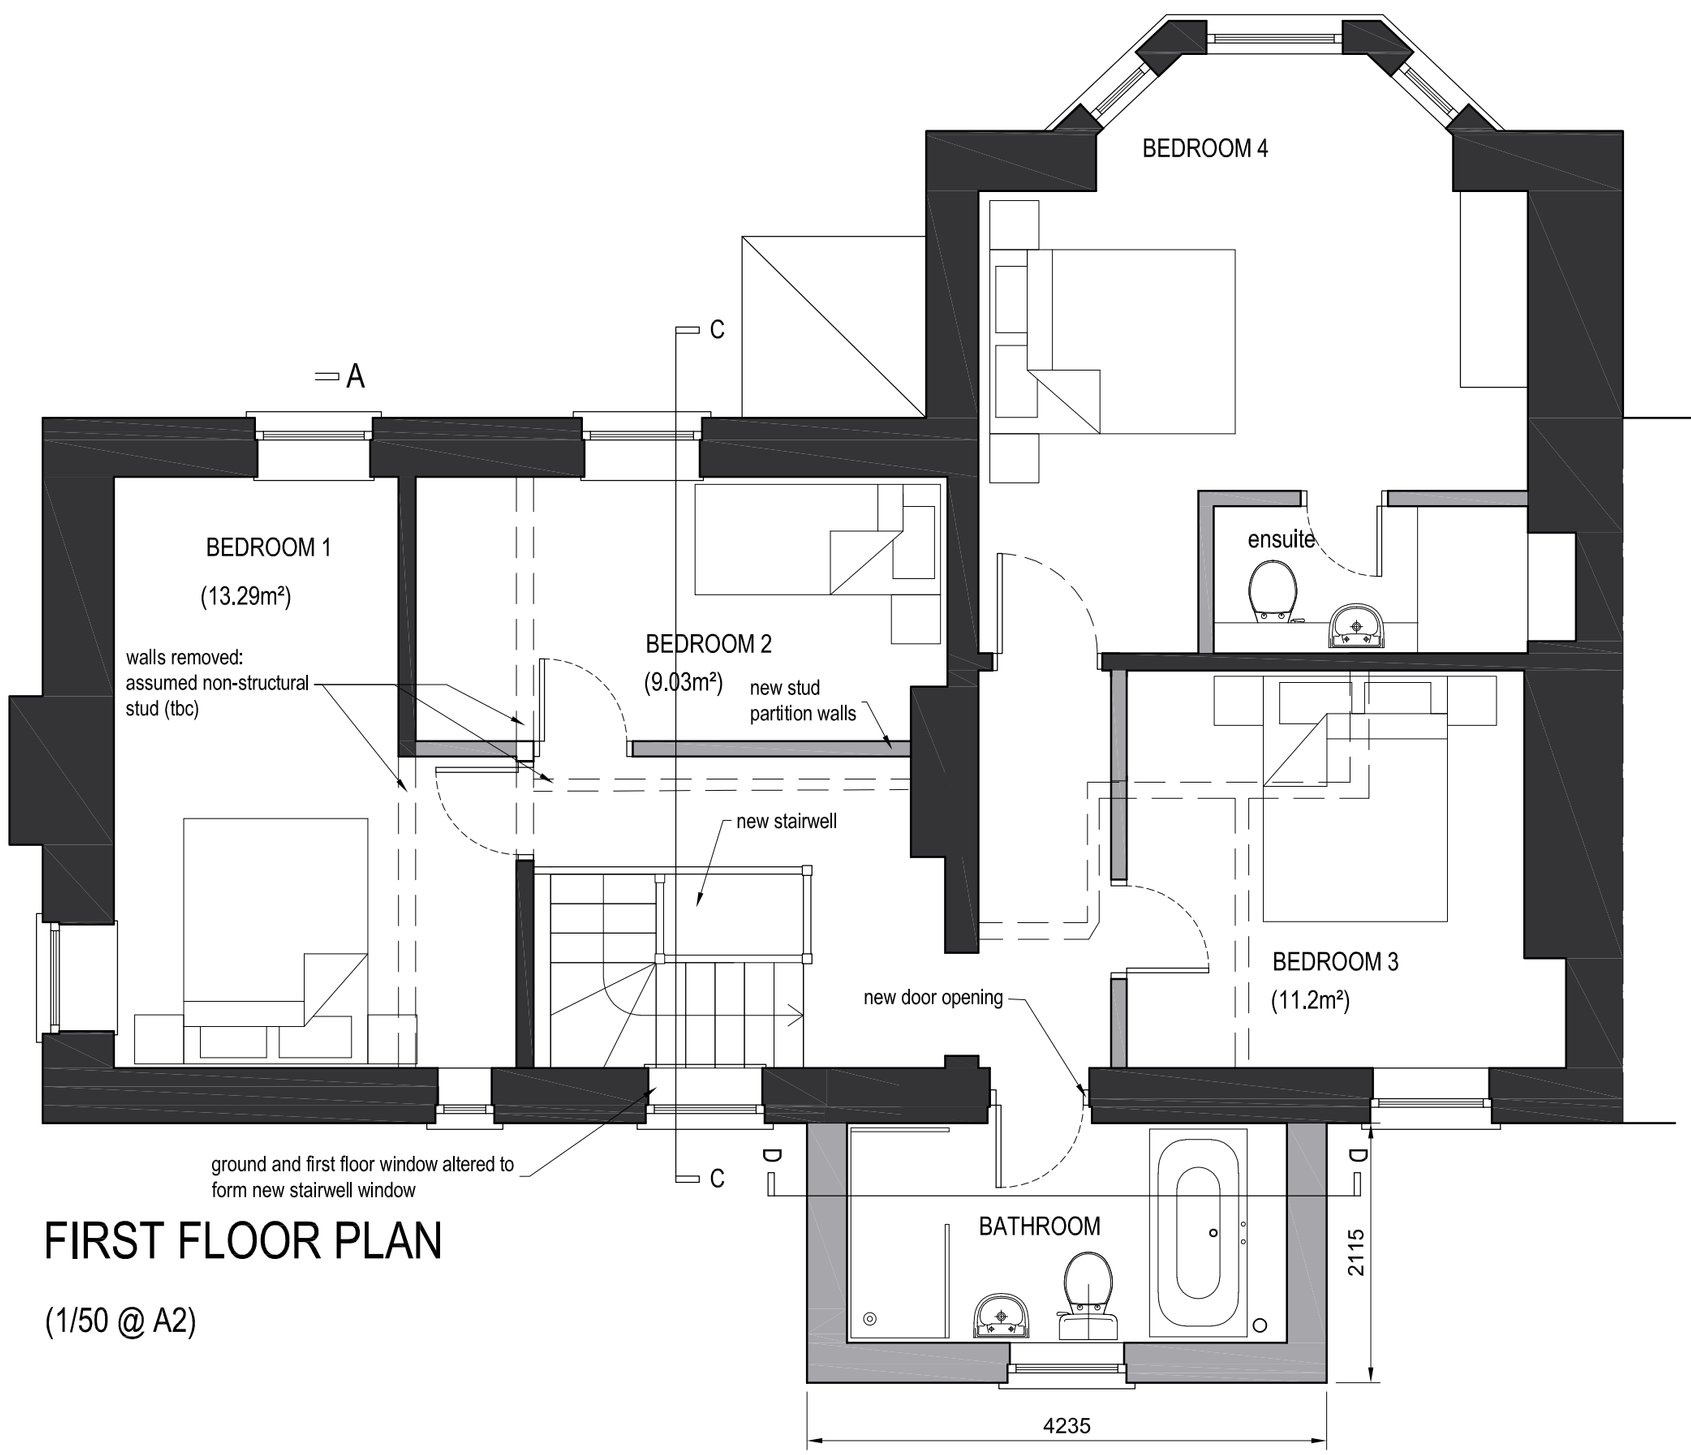
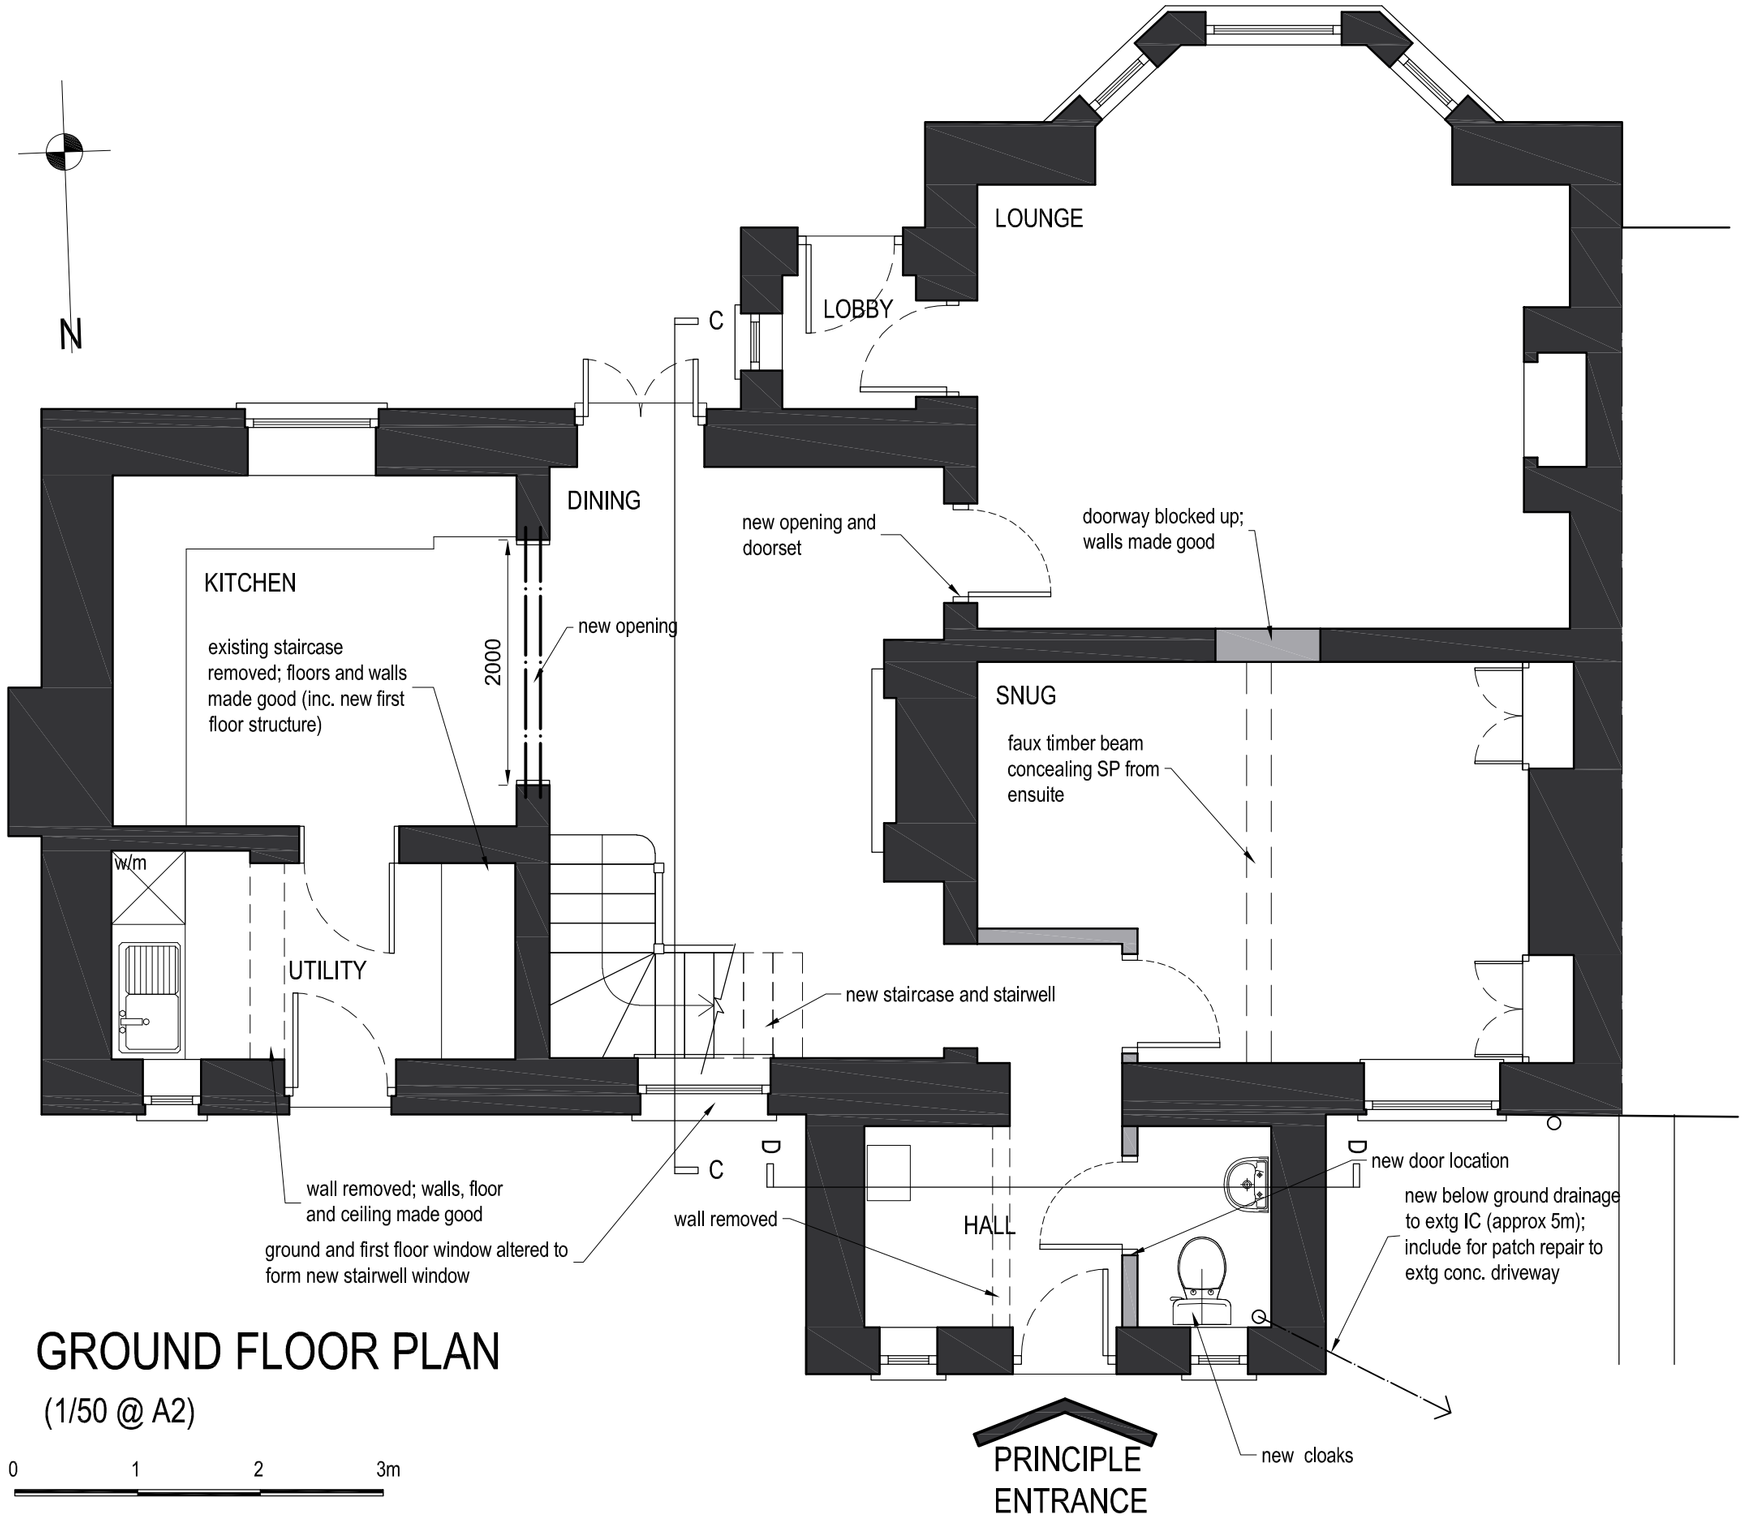



# FIRST FLOOR PLAN

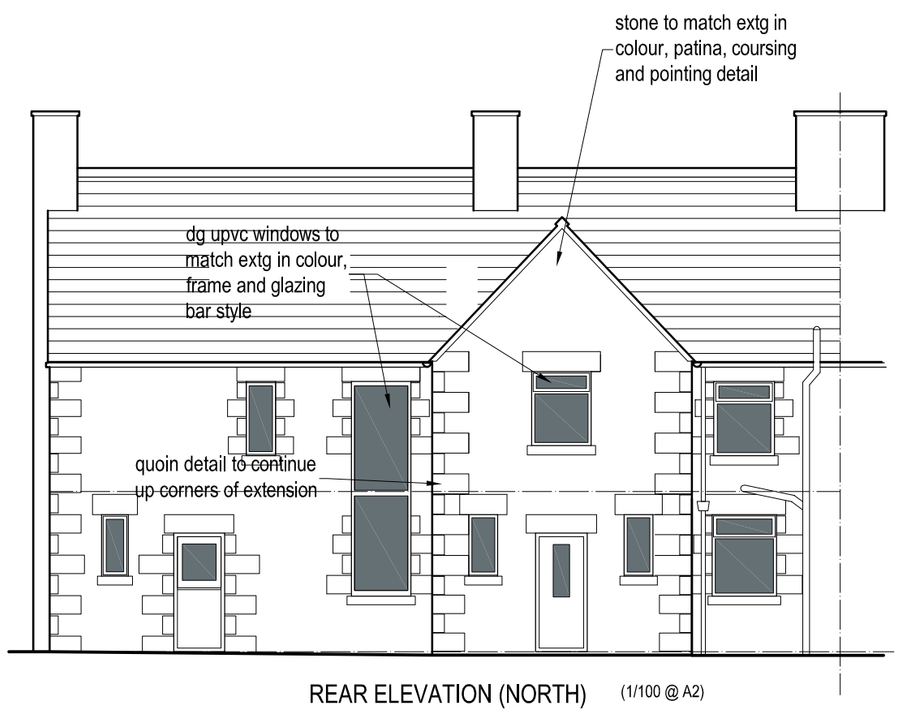
(1/50 @ A2)





# GROUND FLOOR PLAN

(1/50 @ A2)


0 1 2 3m





REAR ELEVATION (NORTH) (1/100 @ A2)

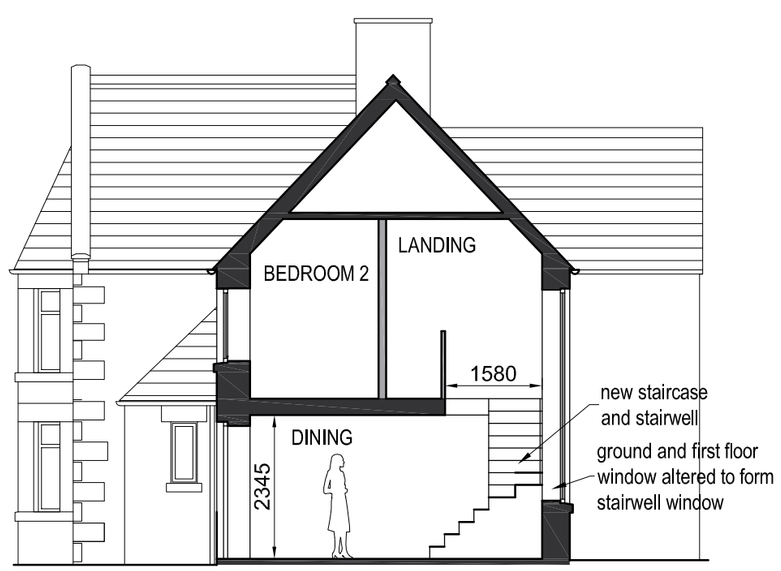



SECTION C-C (1/100 @ A2)

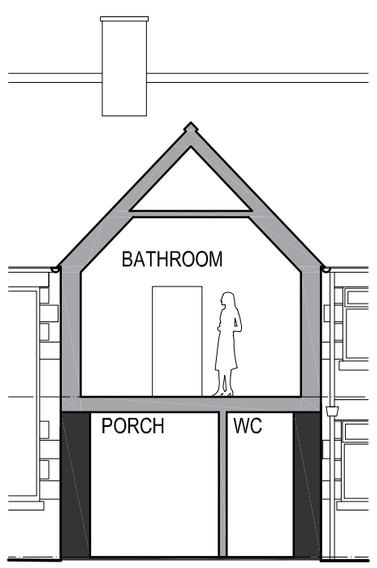


SECTION D-D (1/100 @ A2)

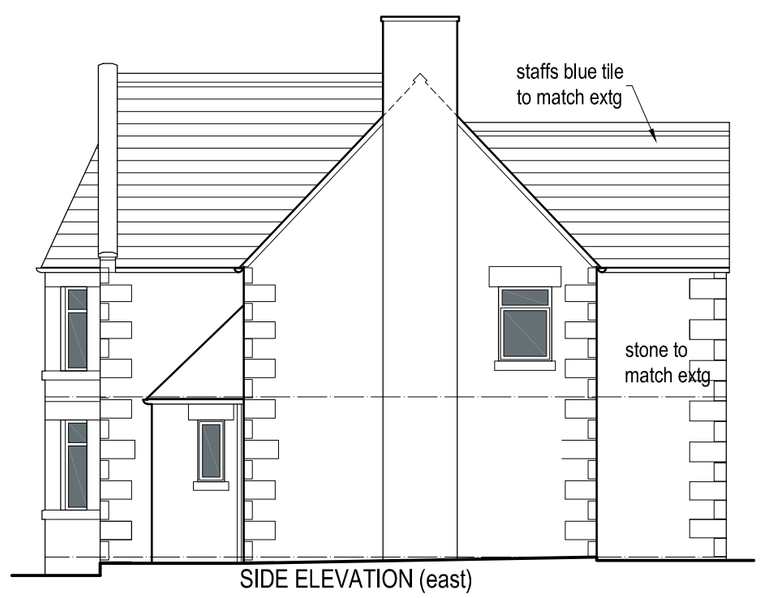


SIDE ELEVATION (east)

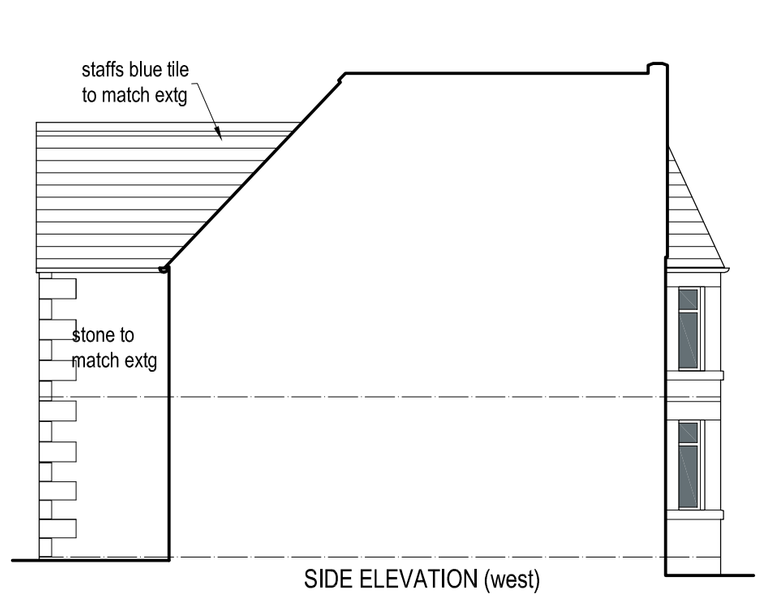


SIDE ELEVATION (west)

0 1 2 3 4 5m

| | | |
|---|---|---|
| A | Drawing Title Amendments | 05.07.23 |
| B | existing and proposed quoin detail added; additional proposed stone notes | 28.09.23 |


Ian Ankers architecture
Building and Design Consultants
Ryecroft Farm, Rushton Spencer, Macclesfield, SK11 0RP
t 01260 546944
e ross@iankers.co.uk
w www.iankers.co.uk


151 Ostlers Lane, Cheddleton
Alterations

title: Plans as Proposed

| date | scale | drawn by | dwg. no. | rev. |
|---|---|---|---|---|
| 15.05.23 | 1/50 & 1/100 @ A2 | RA | 151OL-08 | B |