
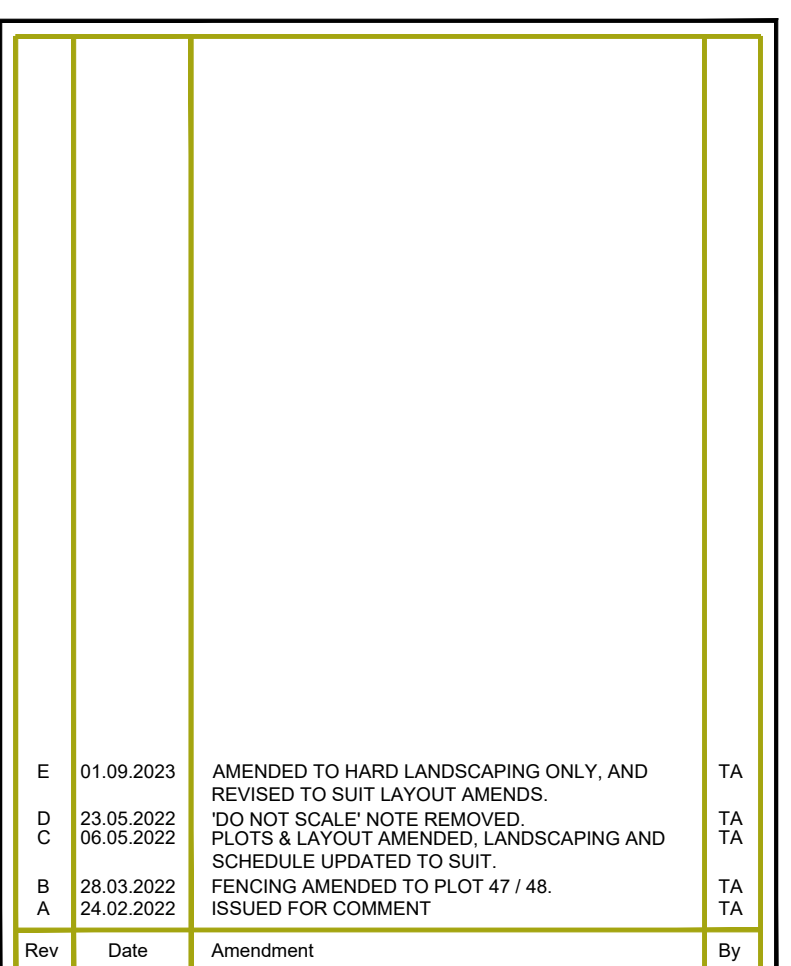


ryville

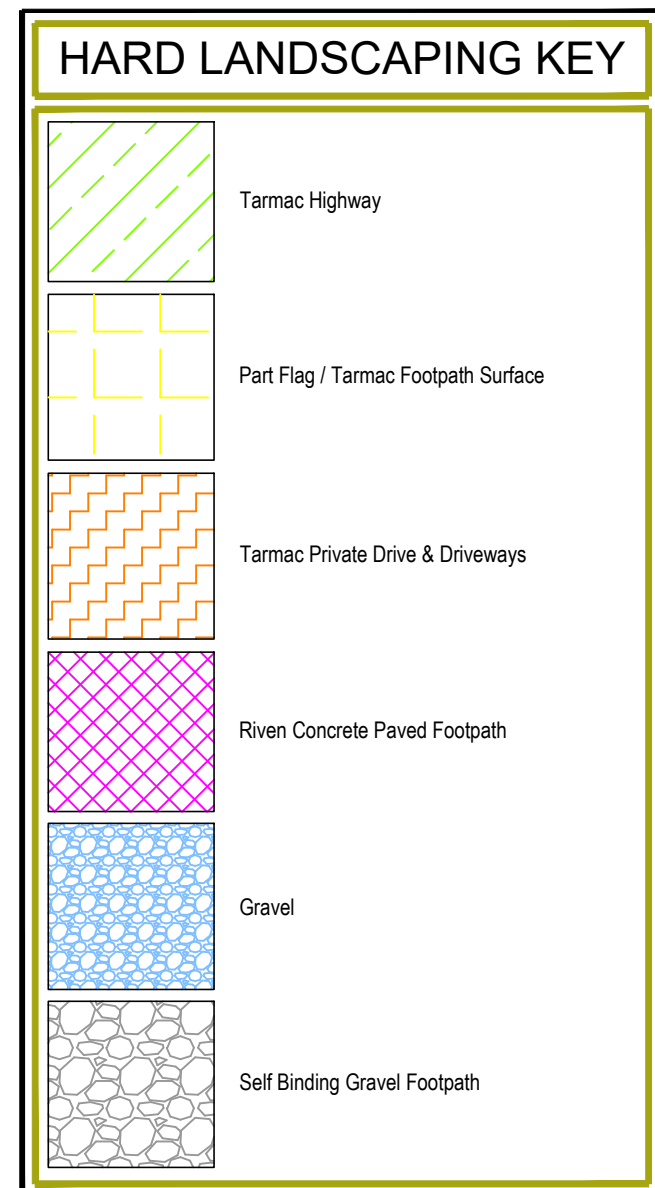

DEVELOPMENT:
SANDON ROAD, CRESSWELL,
STAFFORDSHIRE.

TITLE: HARD LANDSCAPING LAYOUT

DATE: 24.02.2022	SCALE: 1:200 @ A0	DRAWN: TA
---------------------	----------------------	--------------

DRAWING NO: CRS-LL-001