Copyright of this drawing is vested in the Architect and it must not be copied or reproduced without consent. All contractors must visit the site and be responsible for taking and checking all dimensions relative to their work. Hewitt&Carr Architects Ltd are to be advised of any variation between drawings and site conditions.
THIS DRAWING IS FOR PLANNING PURPOSES ONLY AND CLIENTS/CONTRACTORS ARE ADVISED TO CLARIFY DIMENSIONS WITH THE ARCHITECT PRIOR TO SETTING OUT.

Rev.	Drawn	Comments	Date



FRONT ELEVATION 1:50



SIDE ELEVATION 1:50

Ordnance Survey © Crown copyright 2022 All rights reserved. Licence number 100051789

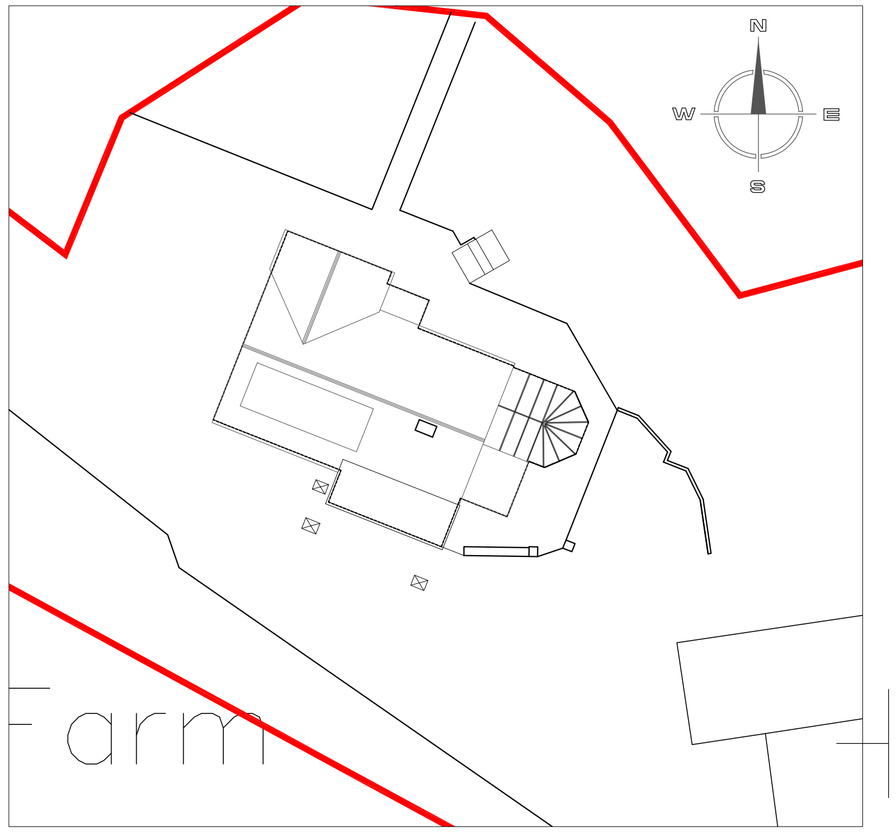



REAR ELEVATION 1:50



SIDE ELEVATION 1:50

SITE LAYOUT PLAN 1:200

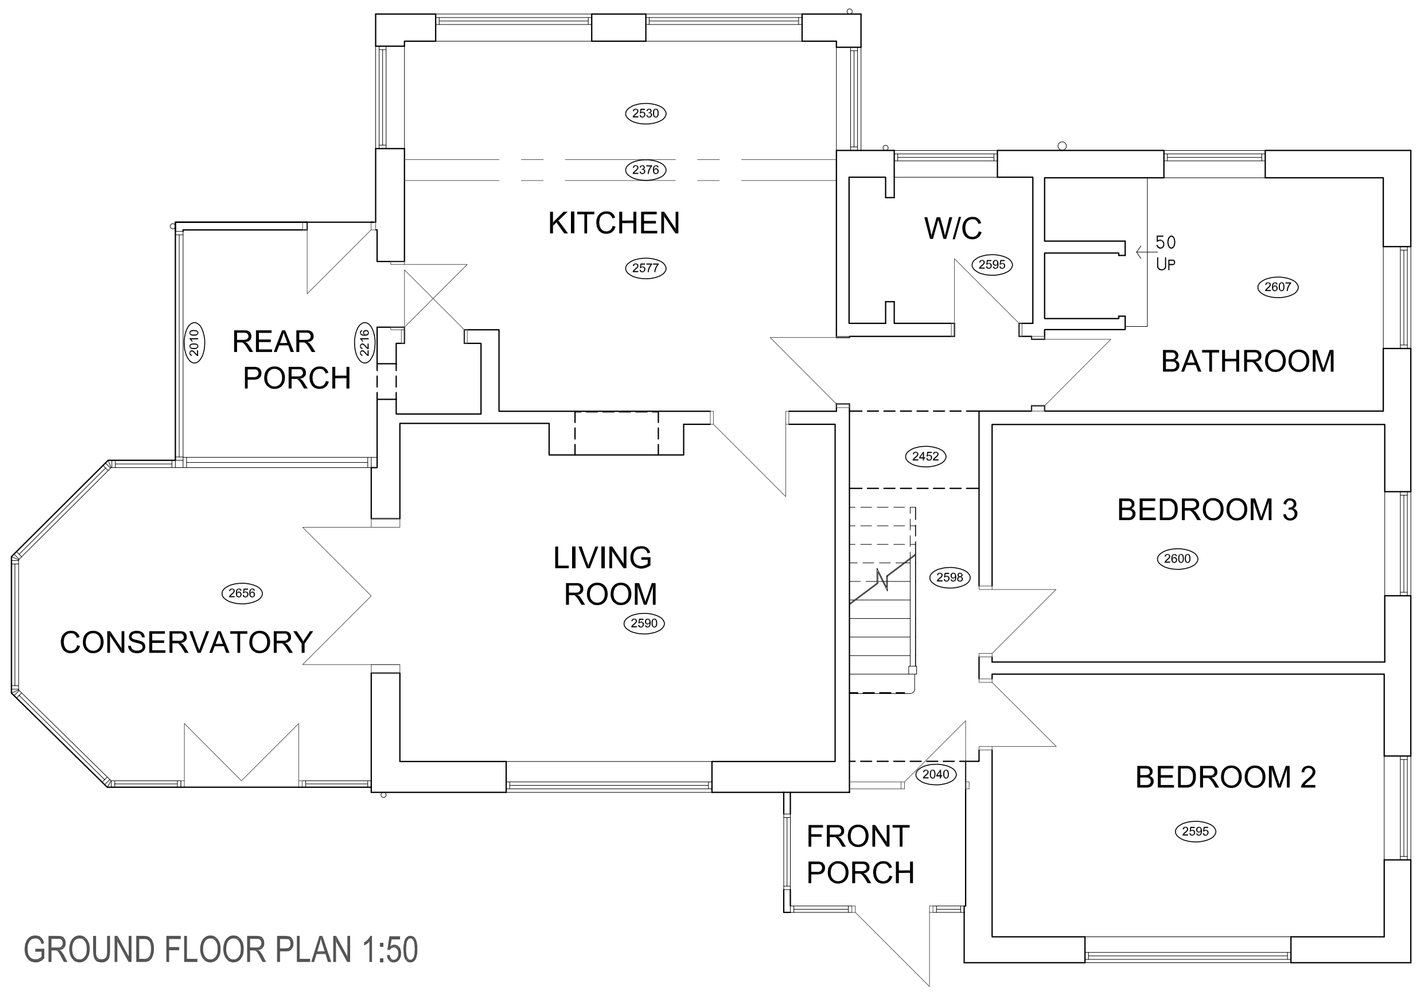

GROUND FLOOR PLAN 1:50

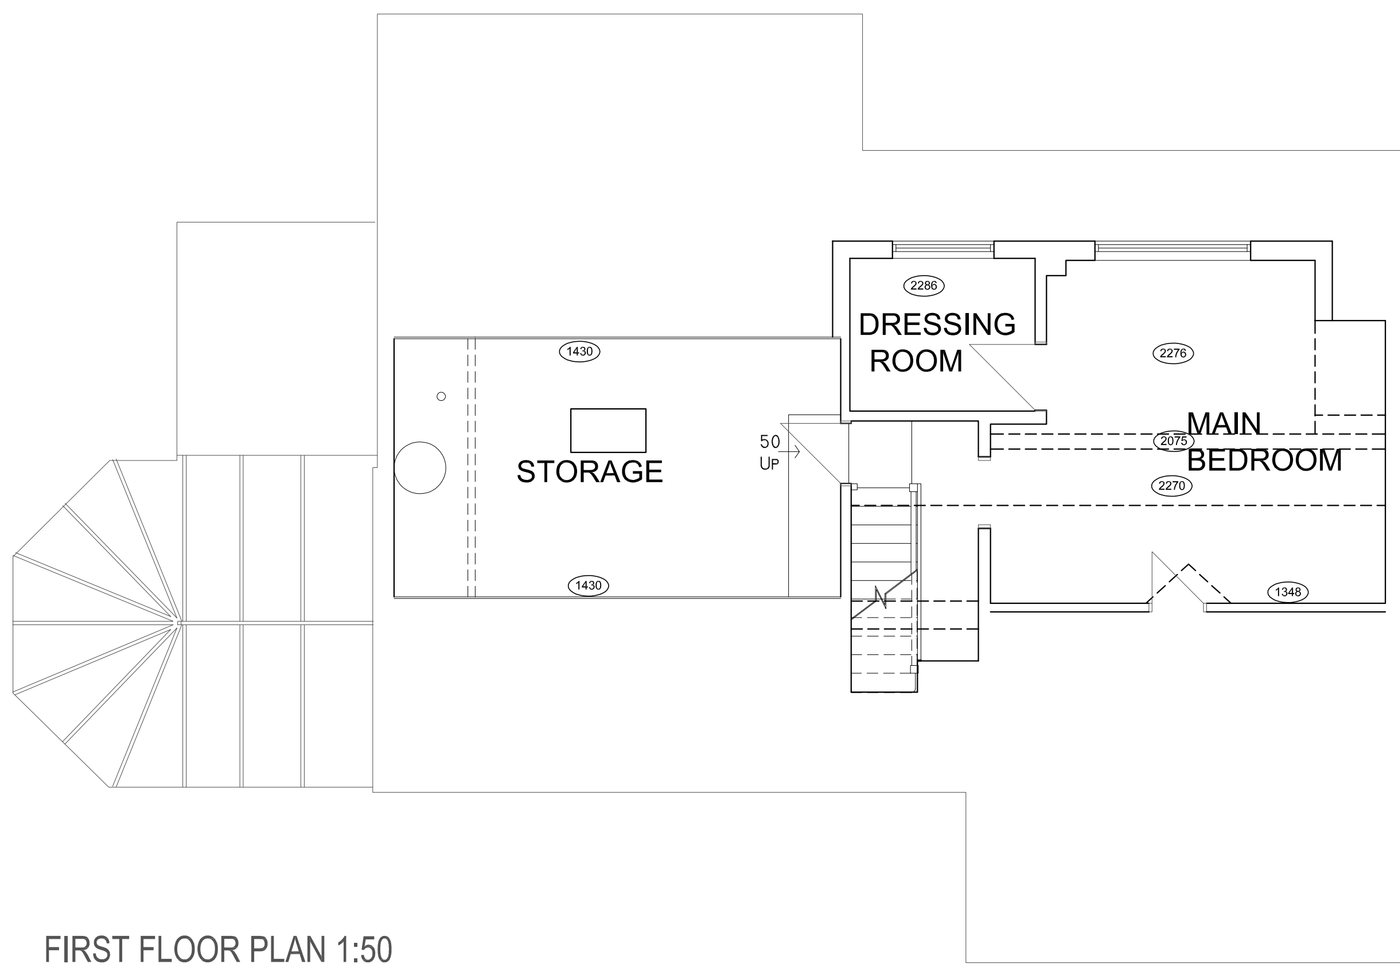

FIRST FLOOR PLAN 1:50

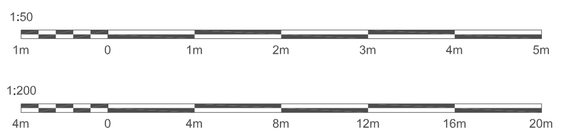

Hewitt&Carr Architects
A: DaisyBank House | 17-19 Leek Road | Cheadle | ST10 1JE
T: 01538 756888
E: enquiries@hcarchitects.co.uk
W: www.hcarchitects.co.uk

Client
MR & MRS BATES

Project
PROPOSED EXTENSION AND INTERNAL ALTERATIONS AT IVY HOUSE FARM CONSALL LANE ST9 0AE

Title
PLANS AND ELEVATIONS AS EXISTING

PLANNING

Status
PLANNING

Date JULY 2023 Drawn NNC

Scale @A1 AS NOTED Checked

Project No Drawing No. Rev
01310-PL(0)01

File: Ref-In-REF