
This drawing is copyright and should not be reproduced without the permission of Building Design Service


Sheet size A1

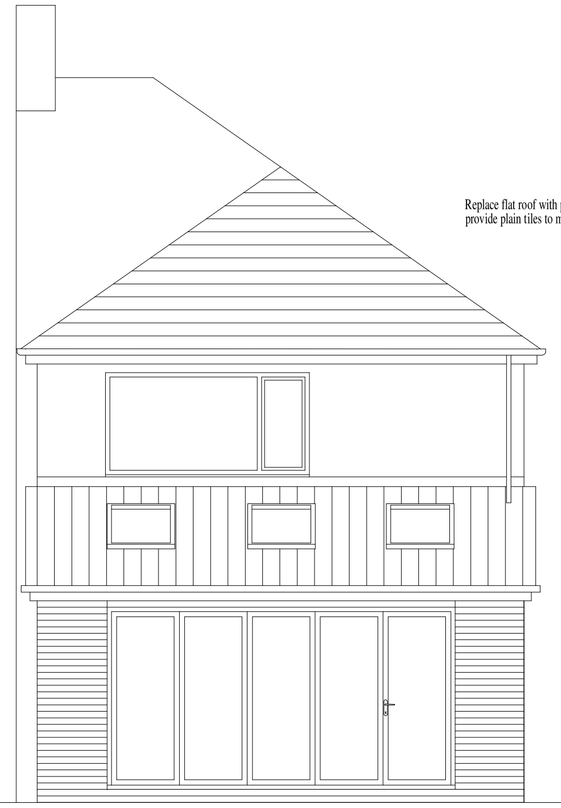


PROPOSED REAR ELEVATION




PROPOSED SIDE ELEVATION

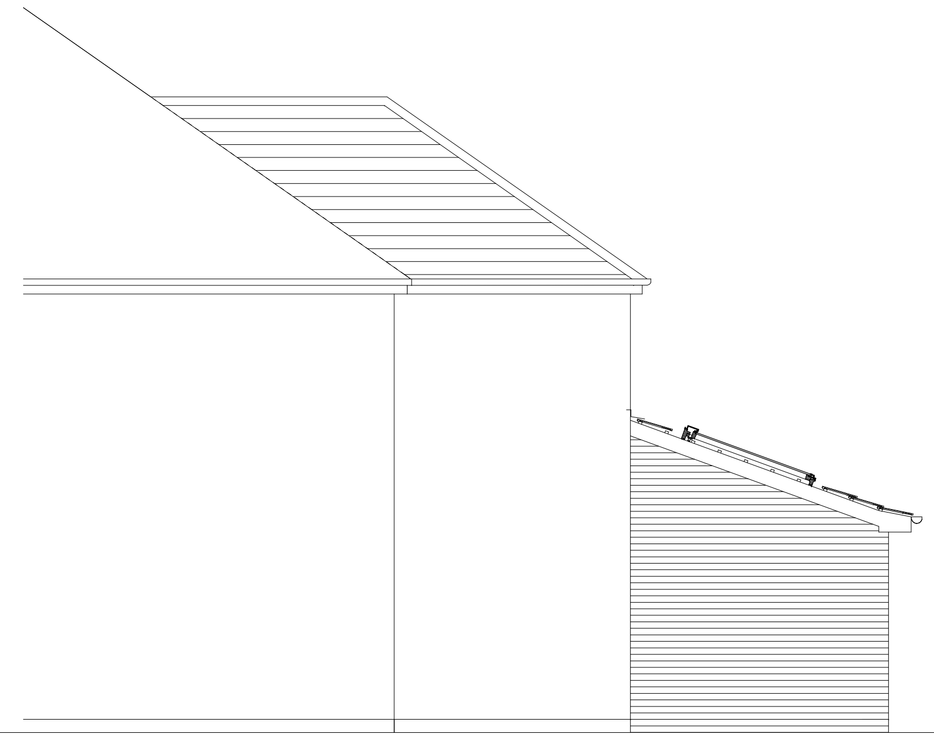


PROPOSED SIDE ELEVATION

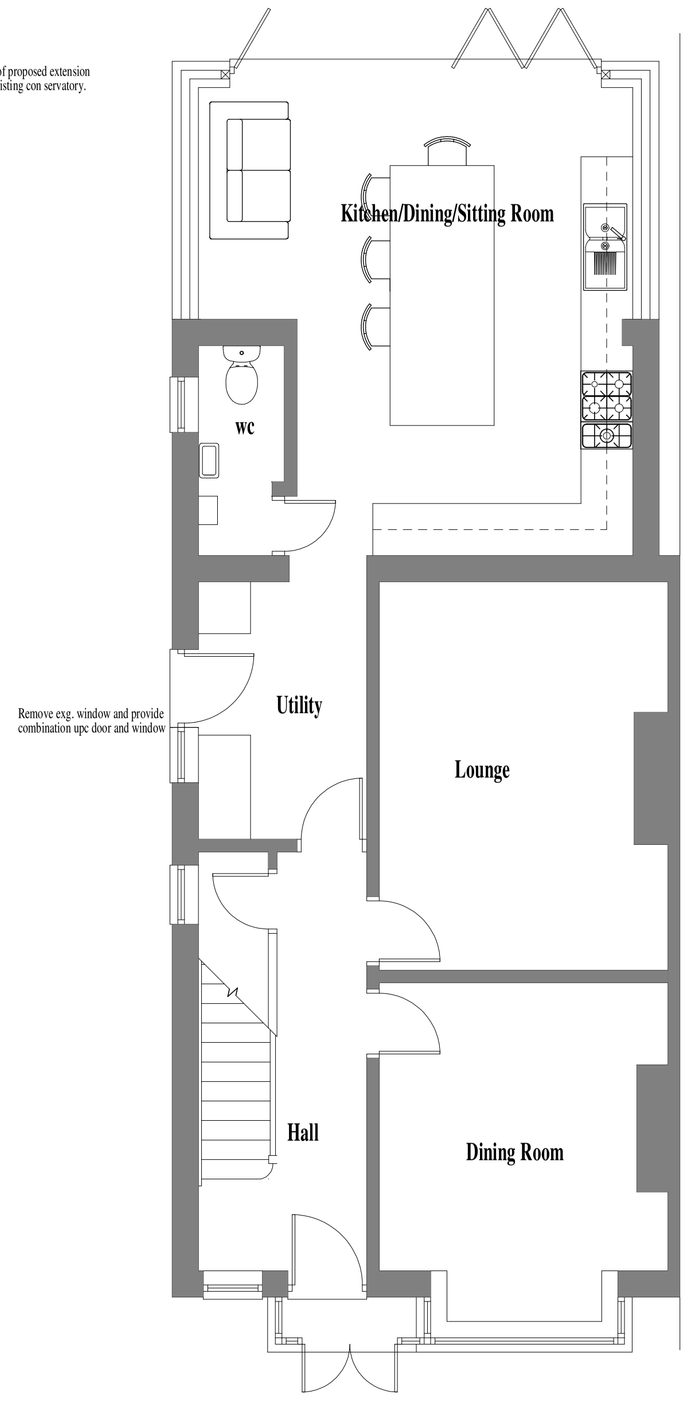

PROPOSED GROUND FLOOR PLAN

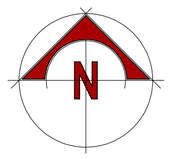

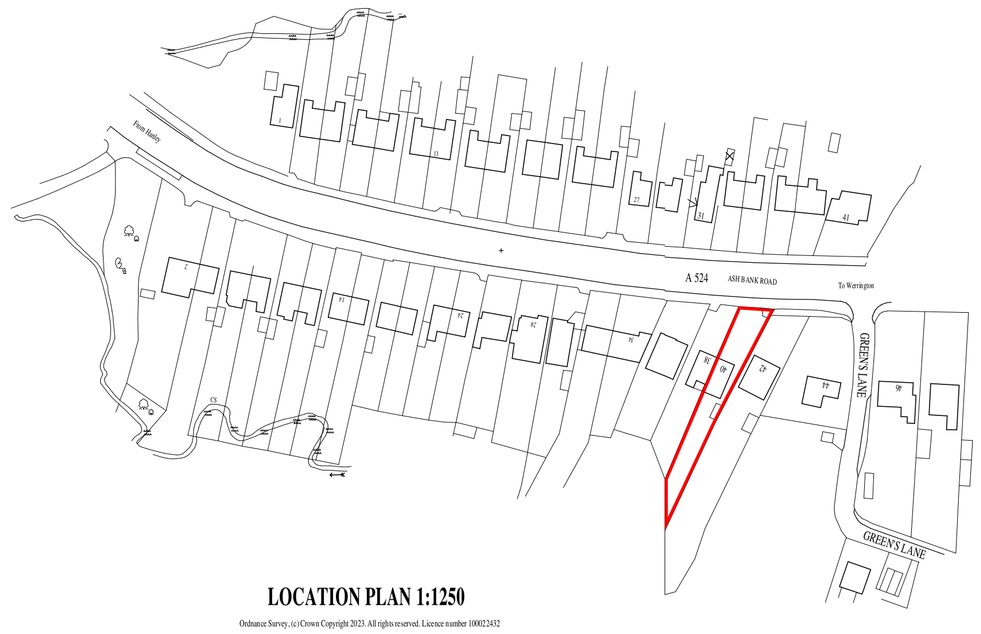

LOCATION PLAN 1:1250

Ordnance Survey, (c) Crown Copyright 2023. All rights reserved. Licence number 100021432



SITE PLAN 1:500

0 1 2 3 4 5 6 7 8 9 10m

Rev. A Projection of proposed extension reduced to match existing conservatory 02/10/2023

Building Design

CIAT Registered Practice

TITLE

PROPOSED PITCHED ROOF TO EXISTING 2 STOREY REAR EXTENSIONS & PROPOSED SINGLE STOREY REAR EXTENSION TO REPLACE CONSERBVATORY AT 40 ASH BANK ROAD STOKE-ON-TRENT. ST2 9DR

CLIENT

BETHANY NEWMAN

DRAWING NO.

PLANNING 1

SCALE
1:50

DATE
AUGUST 2023

B. BLAKEMAN CIAT
2 Conran Place
Barlaston
Stoke-on-Trent.
ST12 9FL
TEL 01782 470694