
ROBert L FORD

private architectural practitioner and rural development consultant

PARKSIDE PARK ROAD LEEK STAFFORDSHIRE ST13 8JT

roblford@phonecoop.coop 01538 389290 / 07969 68 68 86

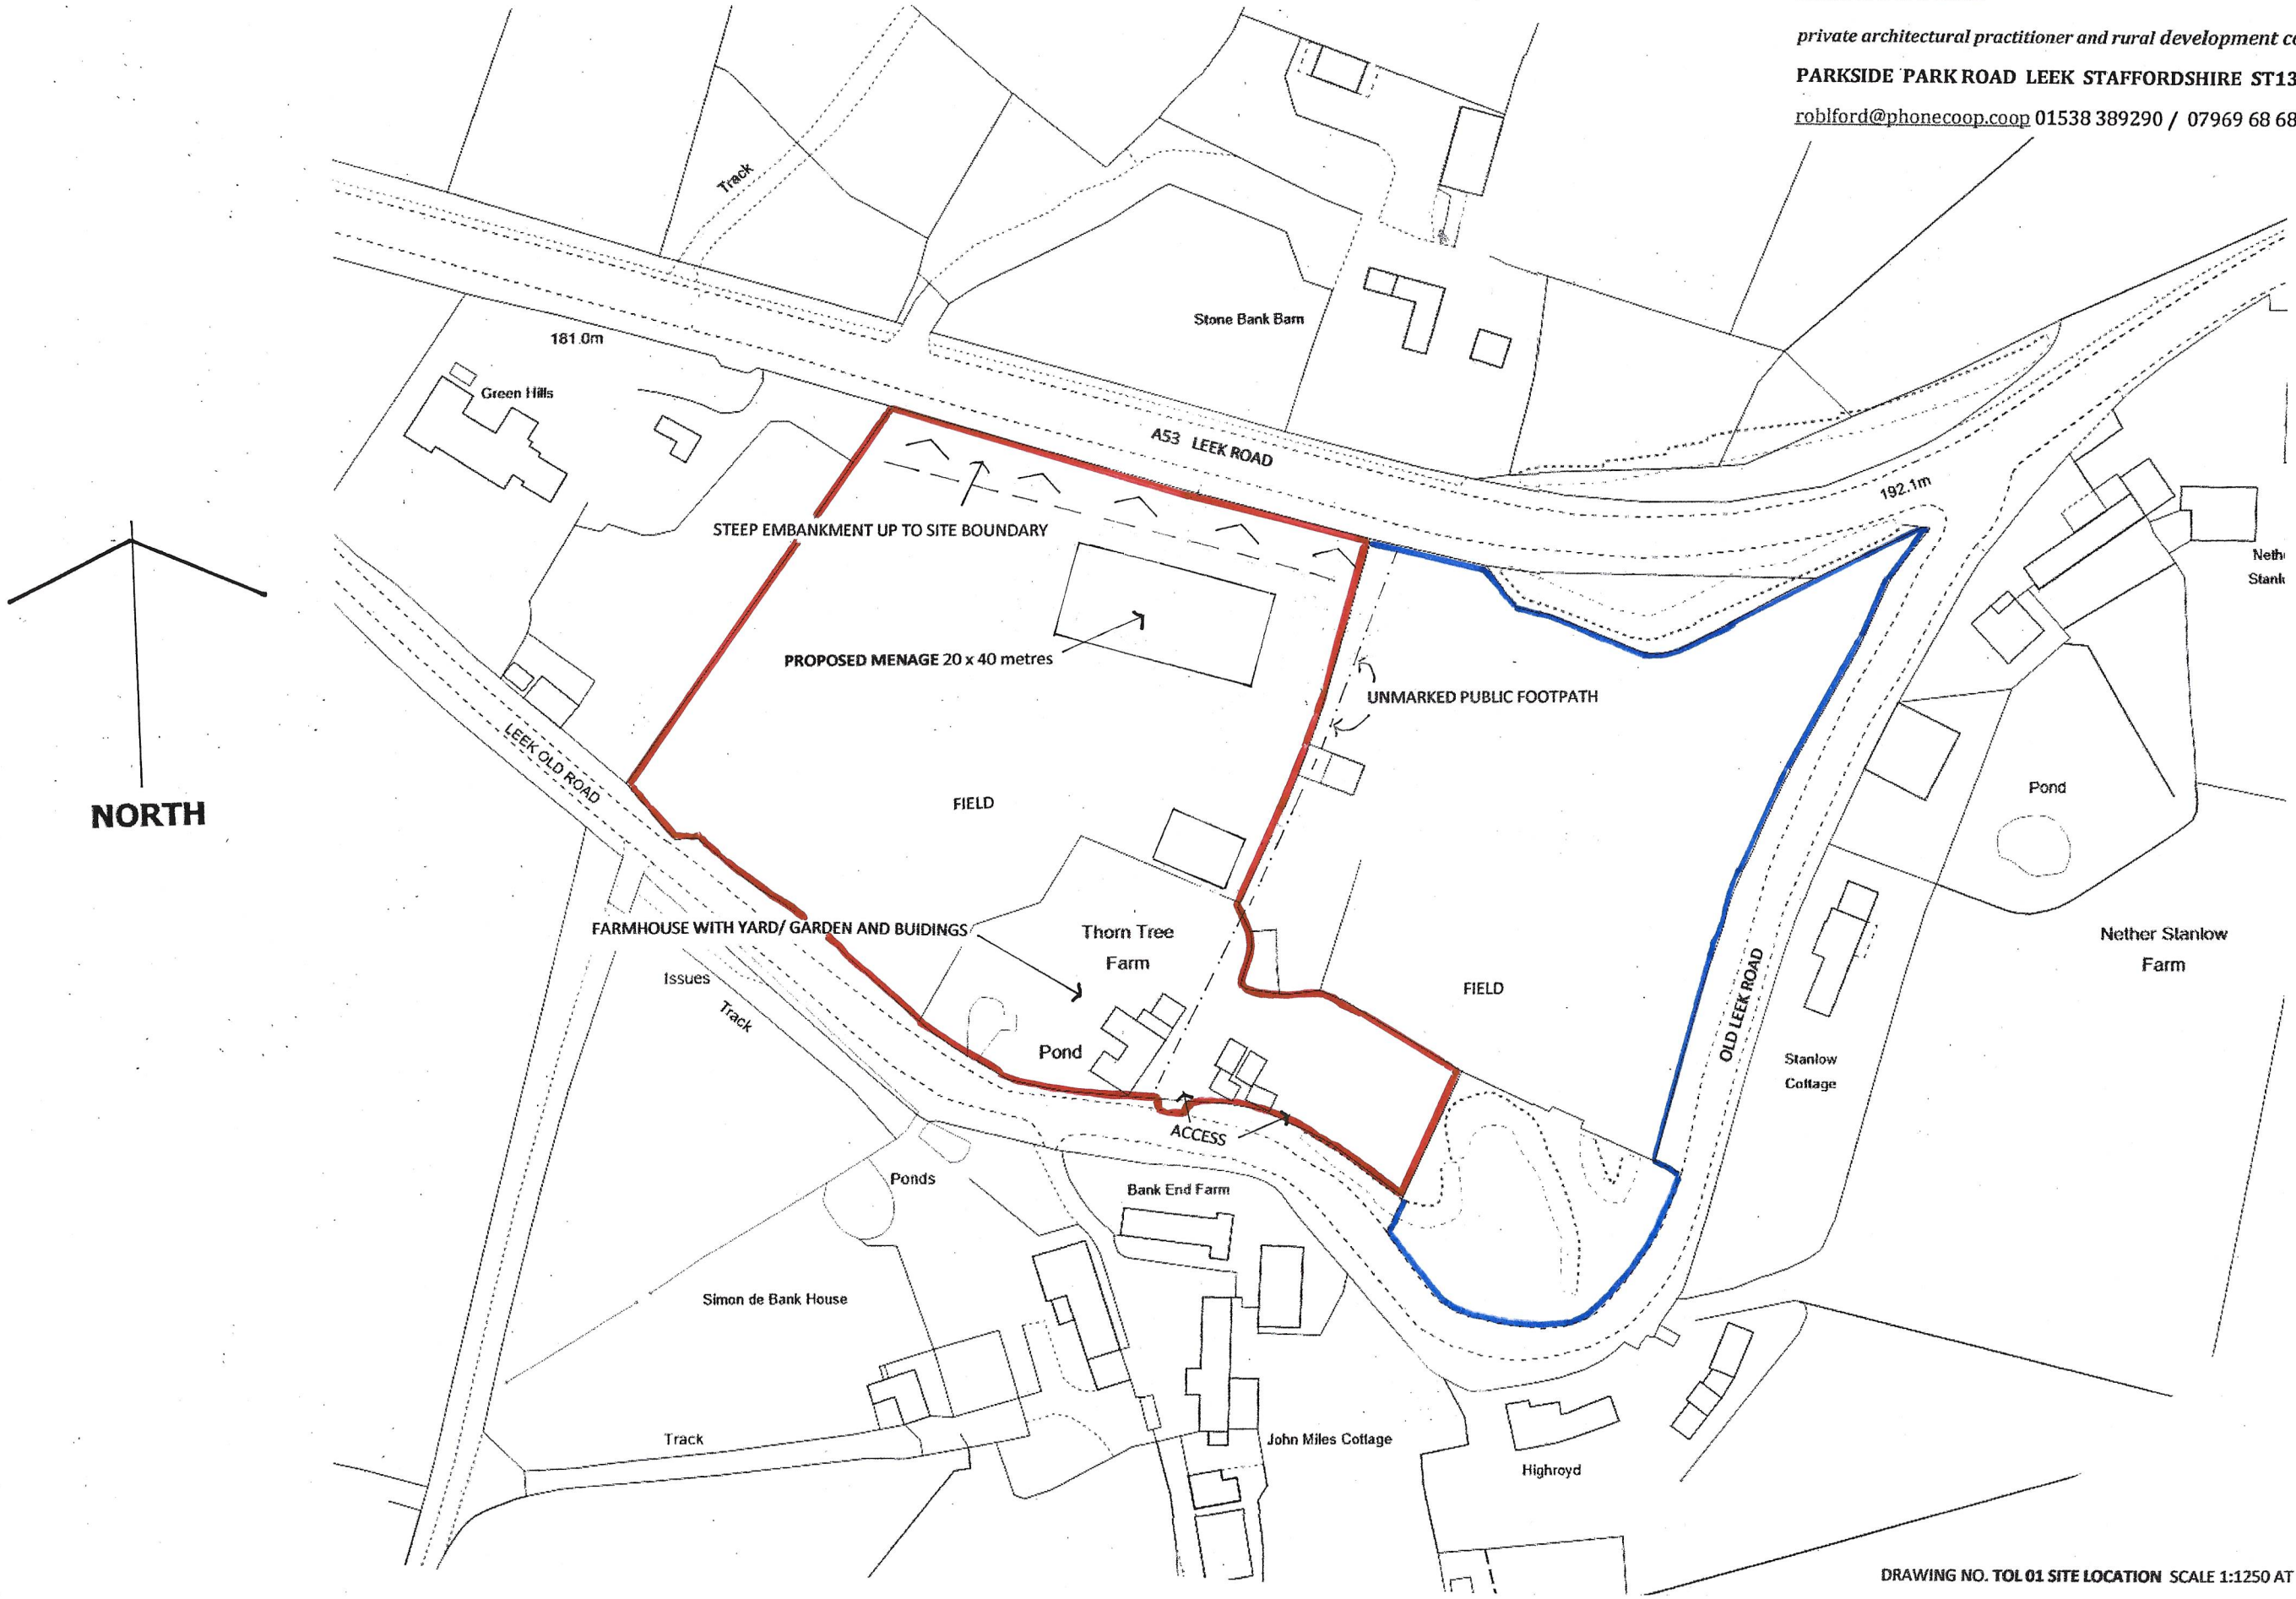

5 METRES X 10 X 10 METRES AT 1:1250 SCALE

DRAWING NO. **TOL 01 SITE LOCATION** SCALE 1:1250 AT A3

PROPOSED HORSE EXERCISE ARENA (MENAGE) AT **THORN TREE FARM**
LEEK OLD ROAD LONGSDON STAFFORDSHIRE ST9 9QJ

09 2023