ROBert L FORD

private architectural practitioner and rural development consultant

PARKSIDE PARK ROAD LEEK STAFFORDSHIRE ST13 8JT

roblford@phonecoop.coop 01538 389290 / 07969 68 68 86

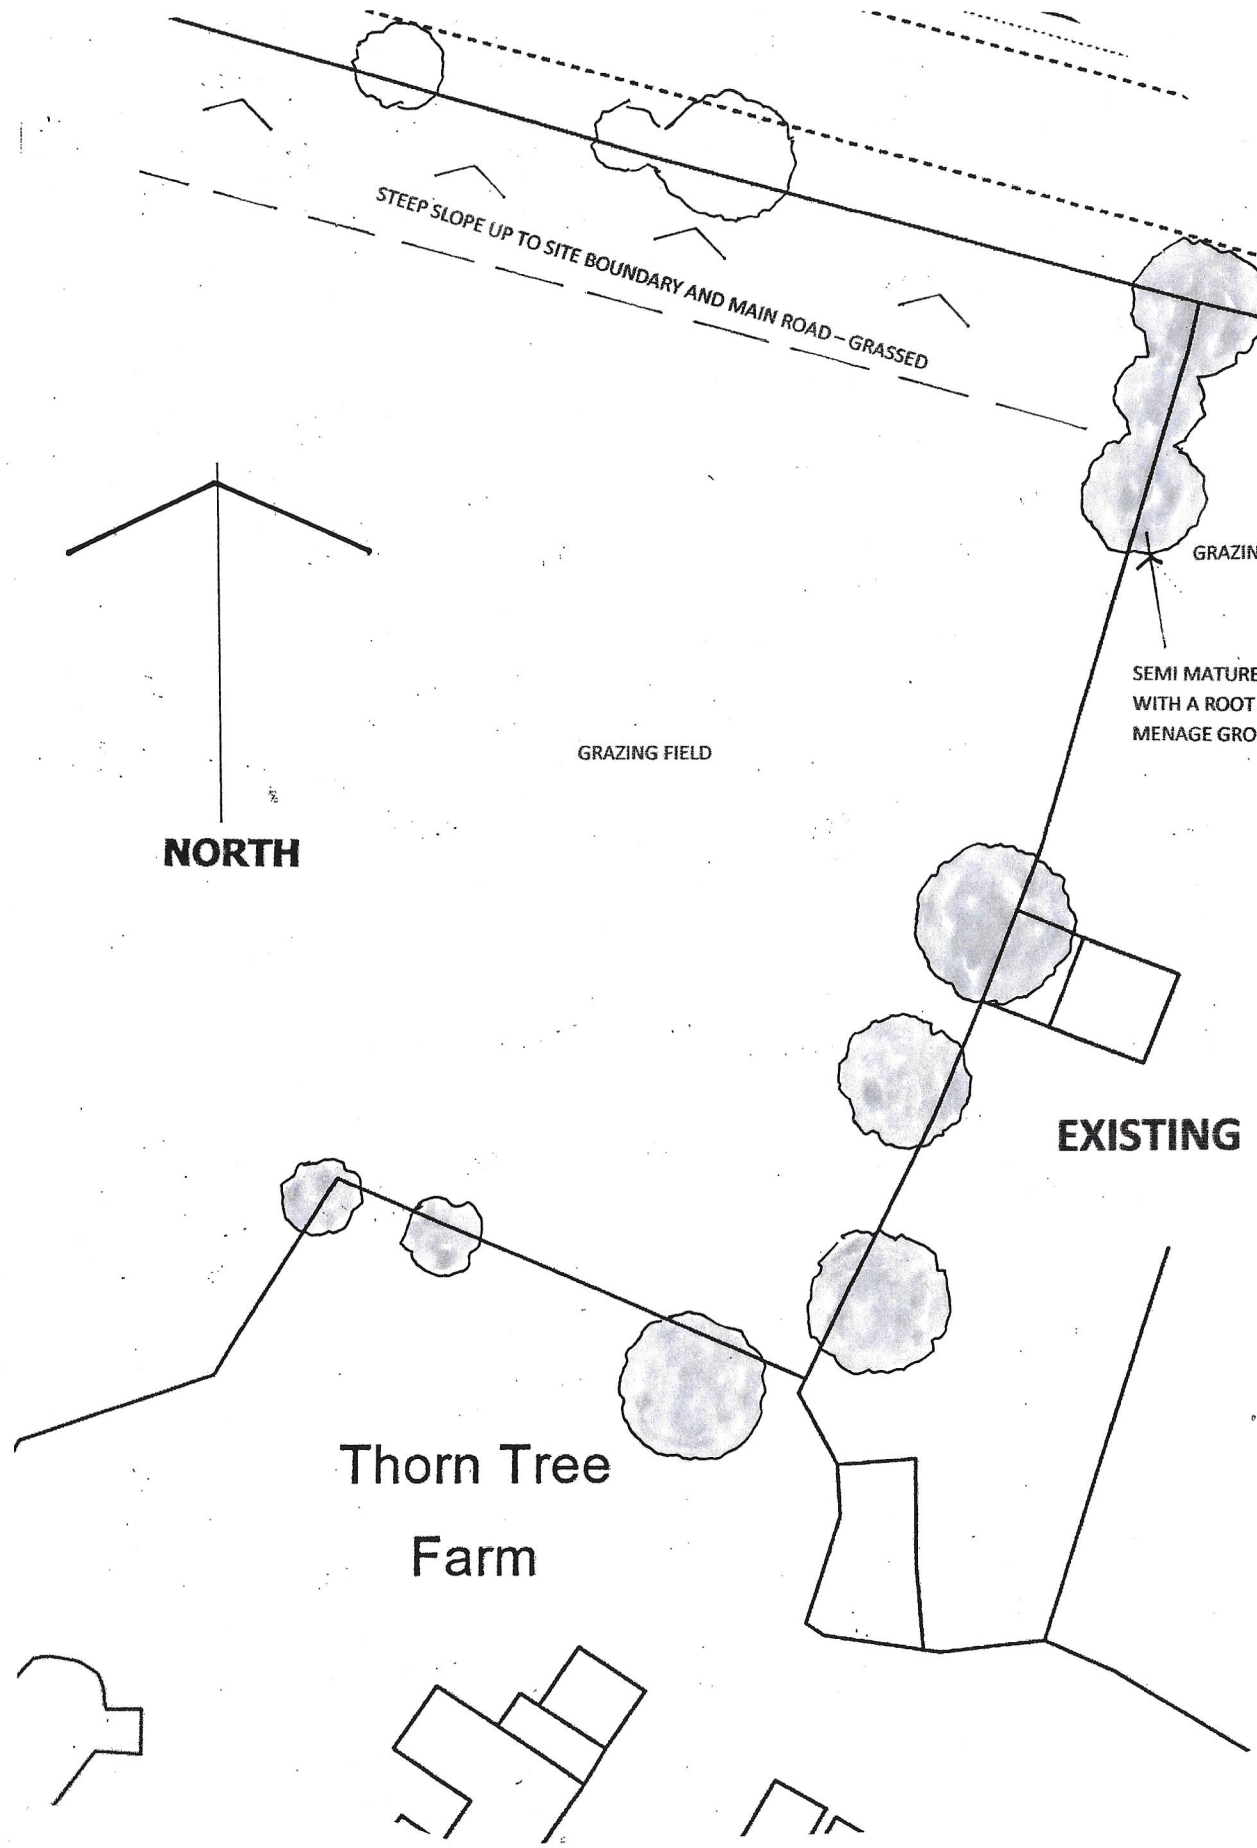

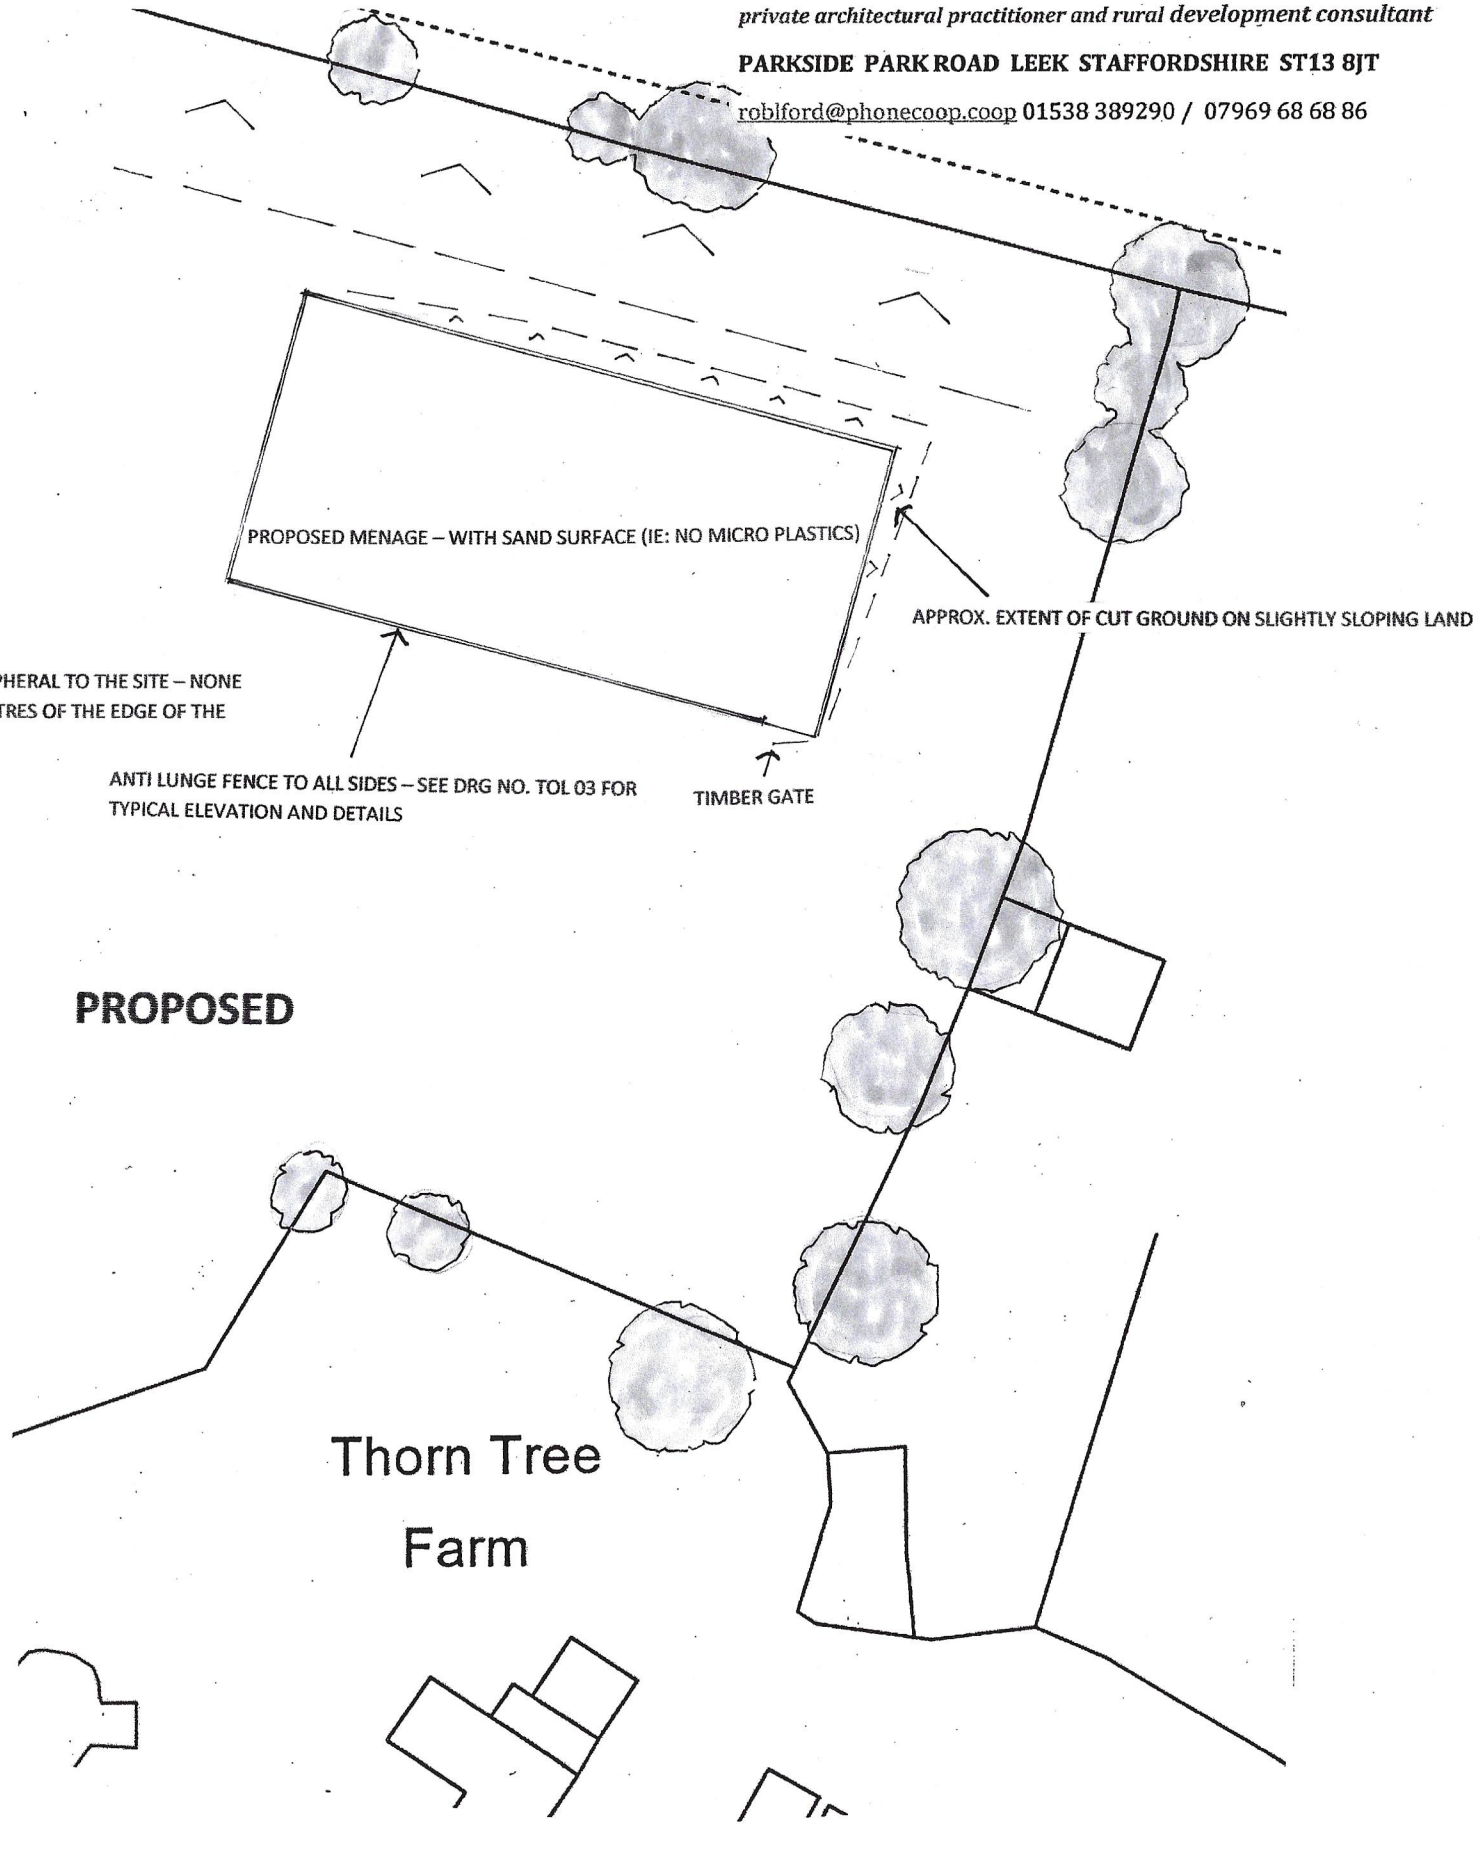

1 METRE X 25 METRES AT 1:500 SCALE

DRAWING NO. **TOL 02 BLOCK PLANS** SCALE 1:500 AT A3

PROPOSED HORSE EXERCISE ARENA (MENAGE) AT **THORN TREE FARM** LEEK OLD ROAD LONGSDON STAFFORDSHIRE ST9 9QJ

09 2023