ROB*ert* L FORD

private architectural practitioner and rural development consultant

PARKSIDE PARK ROAD LEEK STAFFORDSHIRE ST13 8JT

roblford@btopenworld.com / 01538 398290 / 07969 68 68 86

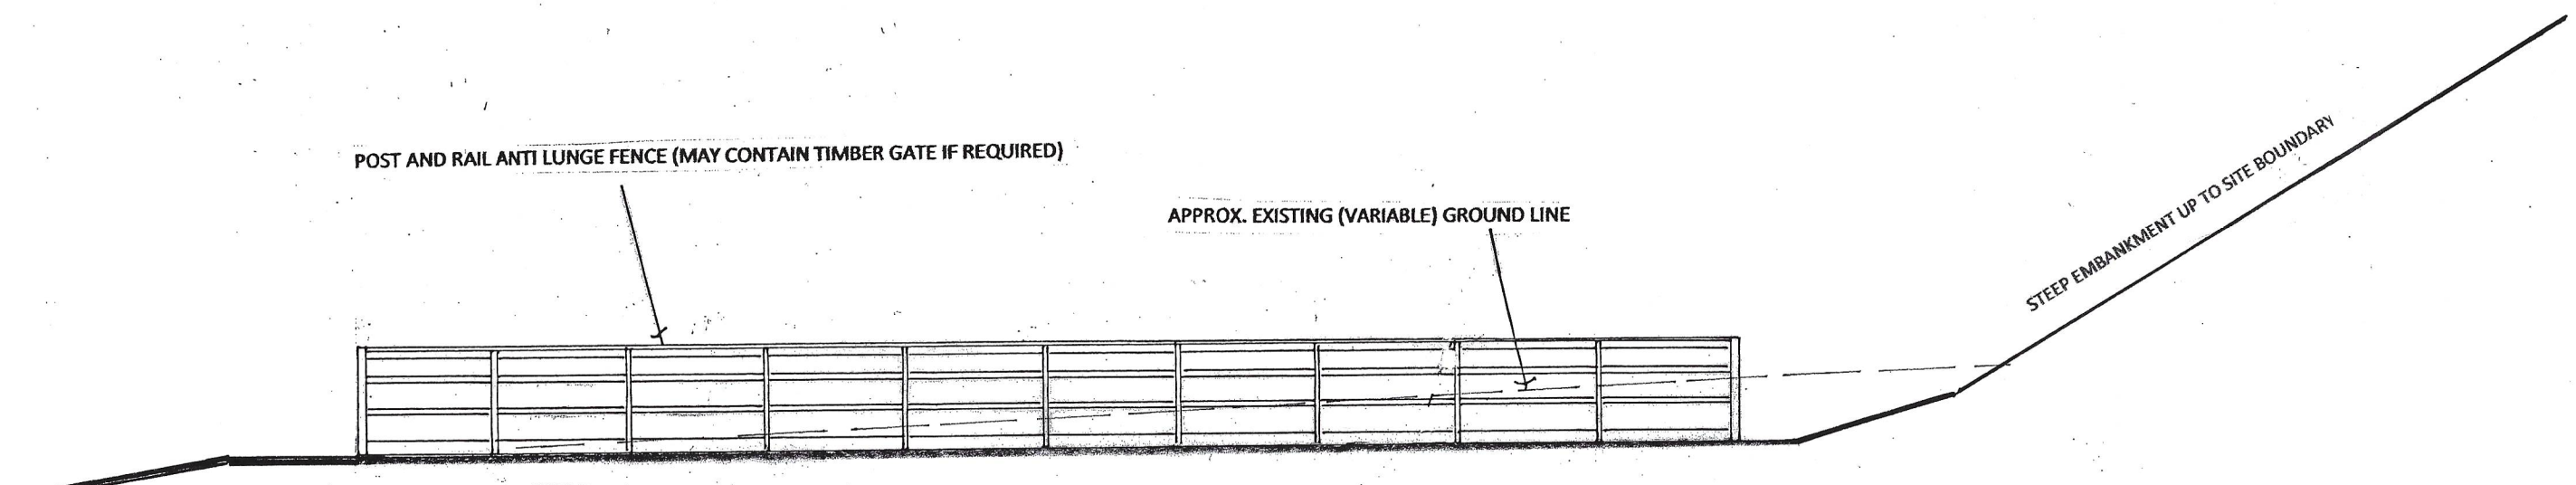

EAST ELEVATION 1:100 scale

SAND / CHIPPED BLACK RUBBER SURFACE ON CLEAN FREE HARDCORE
WITH RIGID PERFORATED DRAINS TO SOAKAWAY

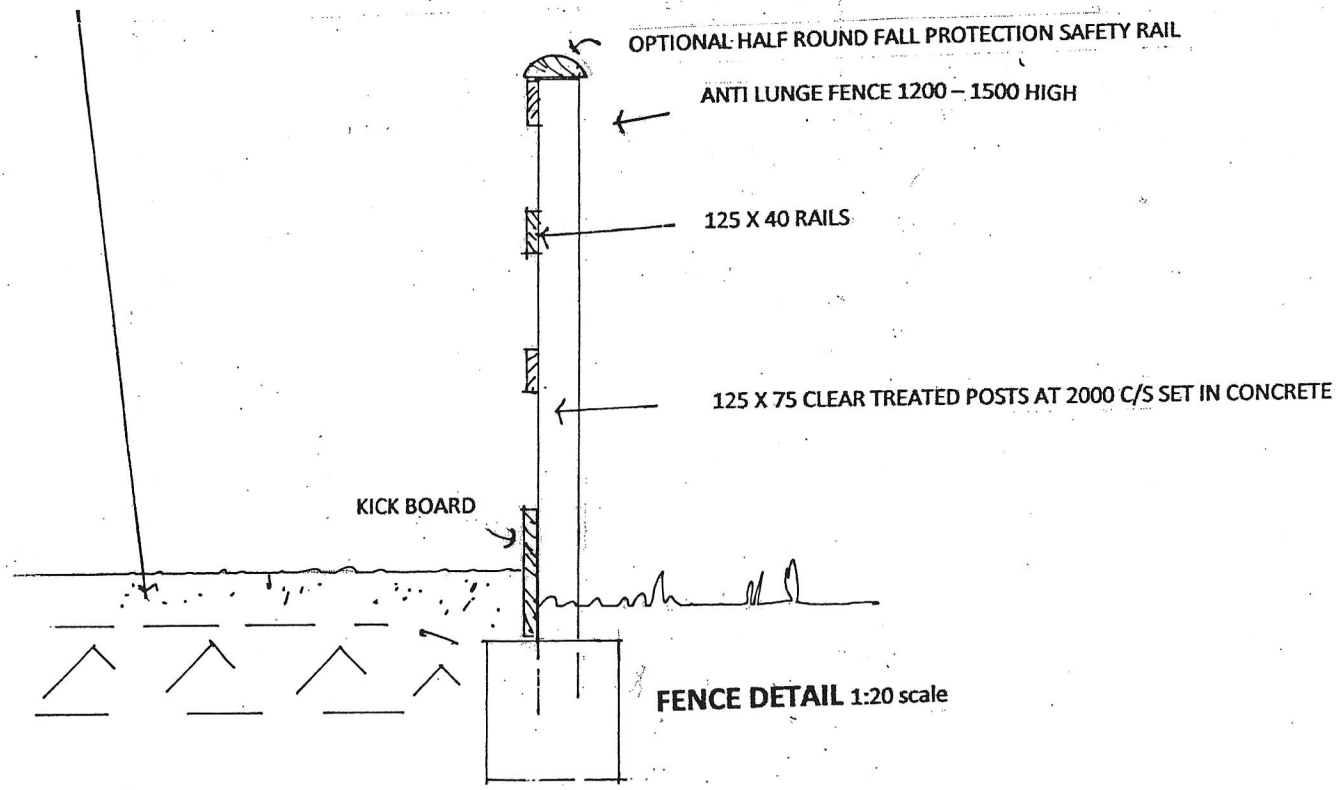

FENCE DETAIL 1:20 scale

DRAWING NO. **TOL 03 FENCE DETAILS** SCALES AS SHOWN AT A3

PROPOSED HORSE EXERCISE ARENA (MENAGE) AT **THORN TREE FARM**
LEEK OLD ROAD LONGSDON STAFFORDSHIRE ST9 9QJ

09 2023