



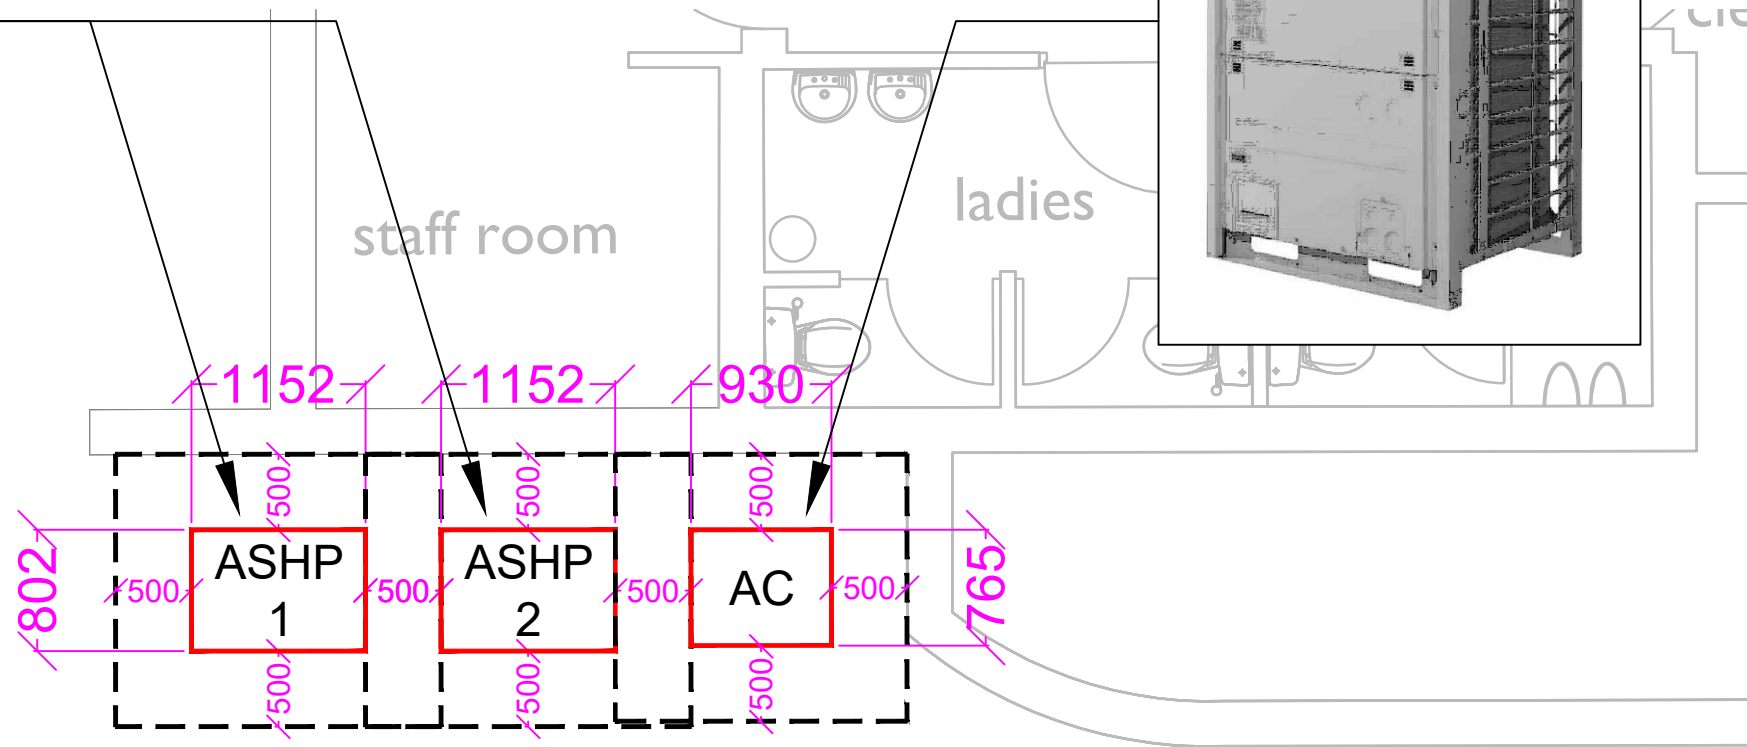

External Layout

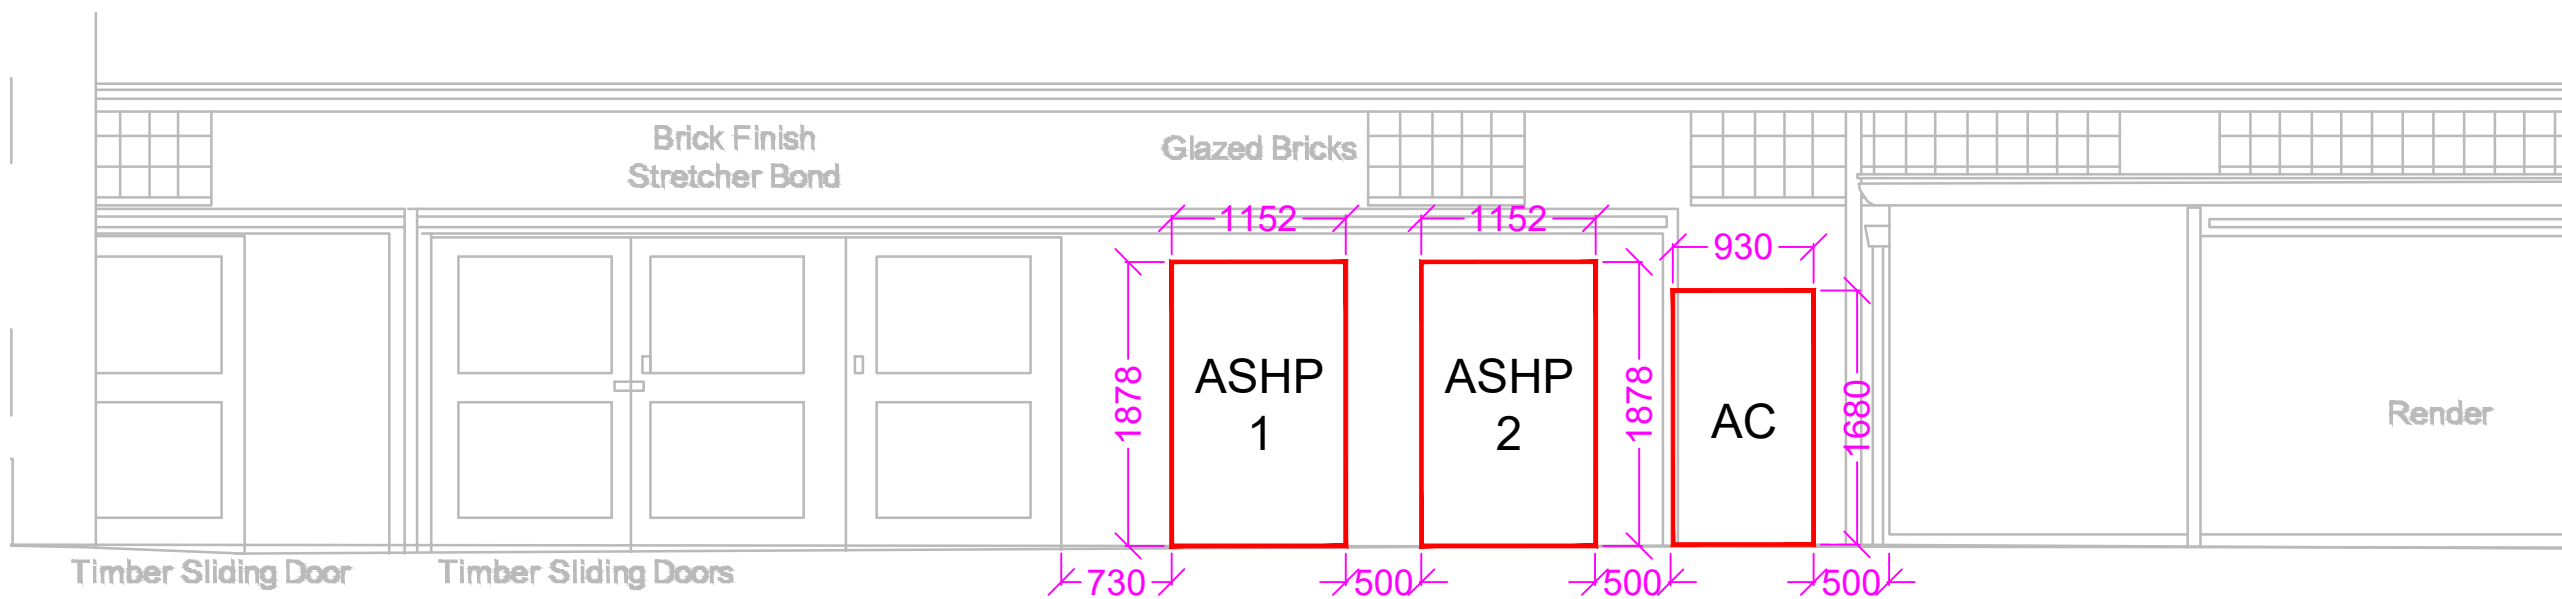

Elevation Layout

Legend			

Notes			

Revision Number	Revision Date	Revision Description	Issued by
-	02.10.23	Stage 3 Design	JM

Drawing Status
Stage 3 Design

Project
Leek Market

Title
ASHP and AC Detail Layout

Drawn by: Oliver Adams	Date: 02/10/2023
Chkd. by: John Moran	Date: 02/10/2023
Issued by: John Moran	Date: 02/10/2023
Scale: 1:50	Paper Size: A3

Drawing No	Rev
A30111-JPR-XX-EX-DR-E-0080	-



North Street
Stoke-on-Trent
ST4 7SA
Tel: (01782) 744675
Fax: (01782) 411780
Email: enquiries@jpr-engineering.com
www.jpr-engineering.com

