




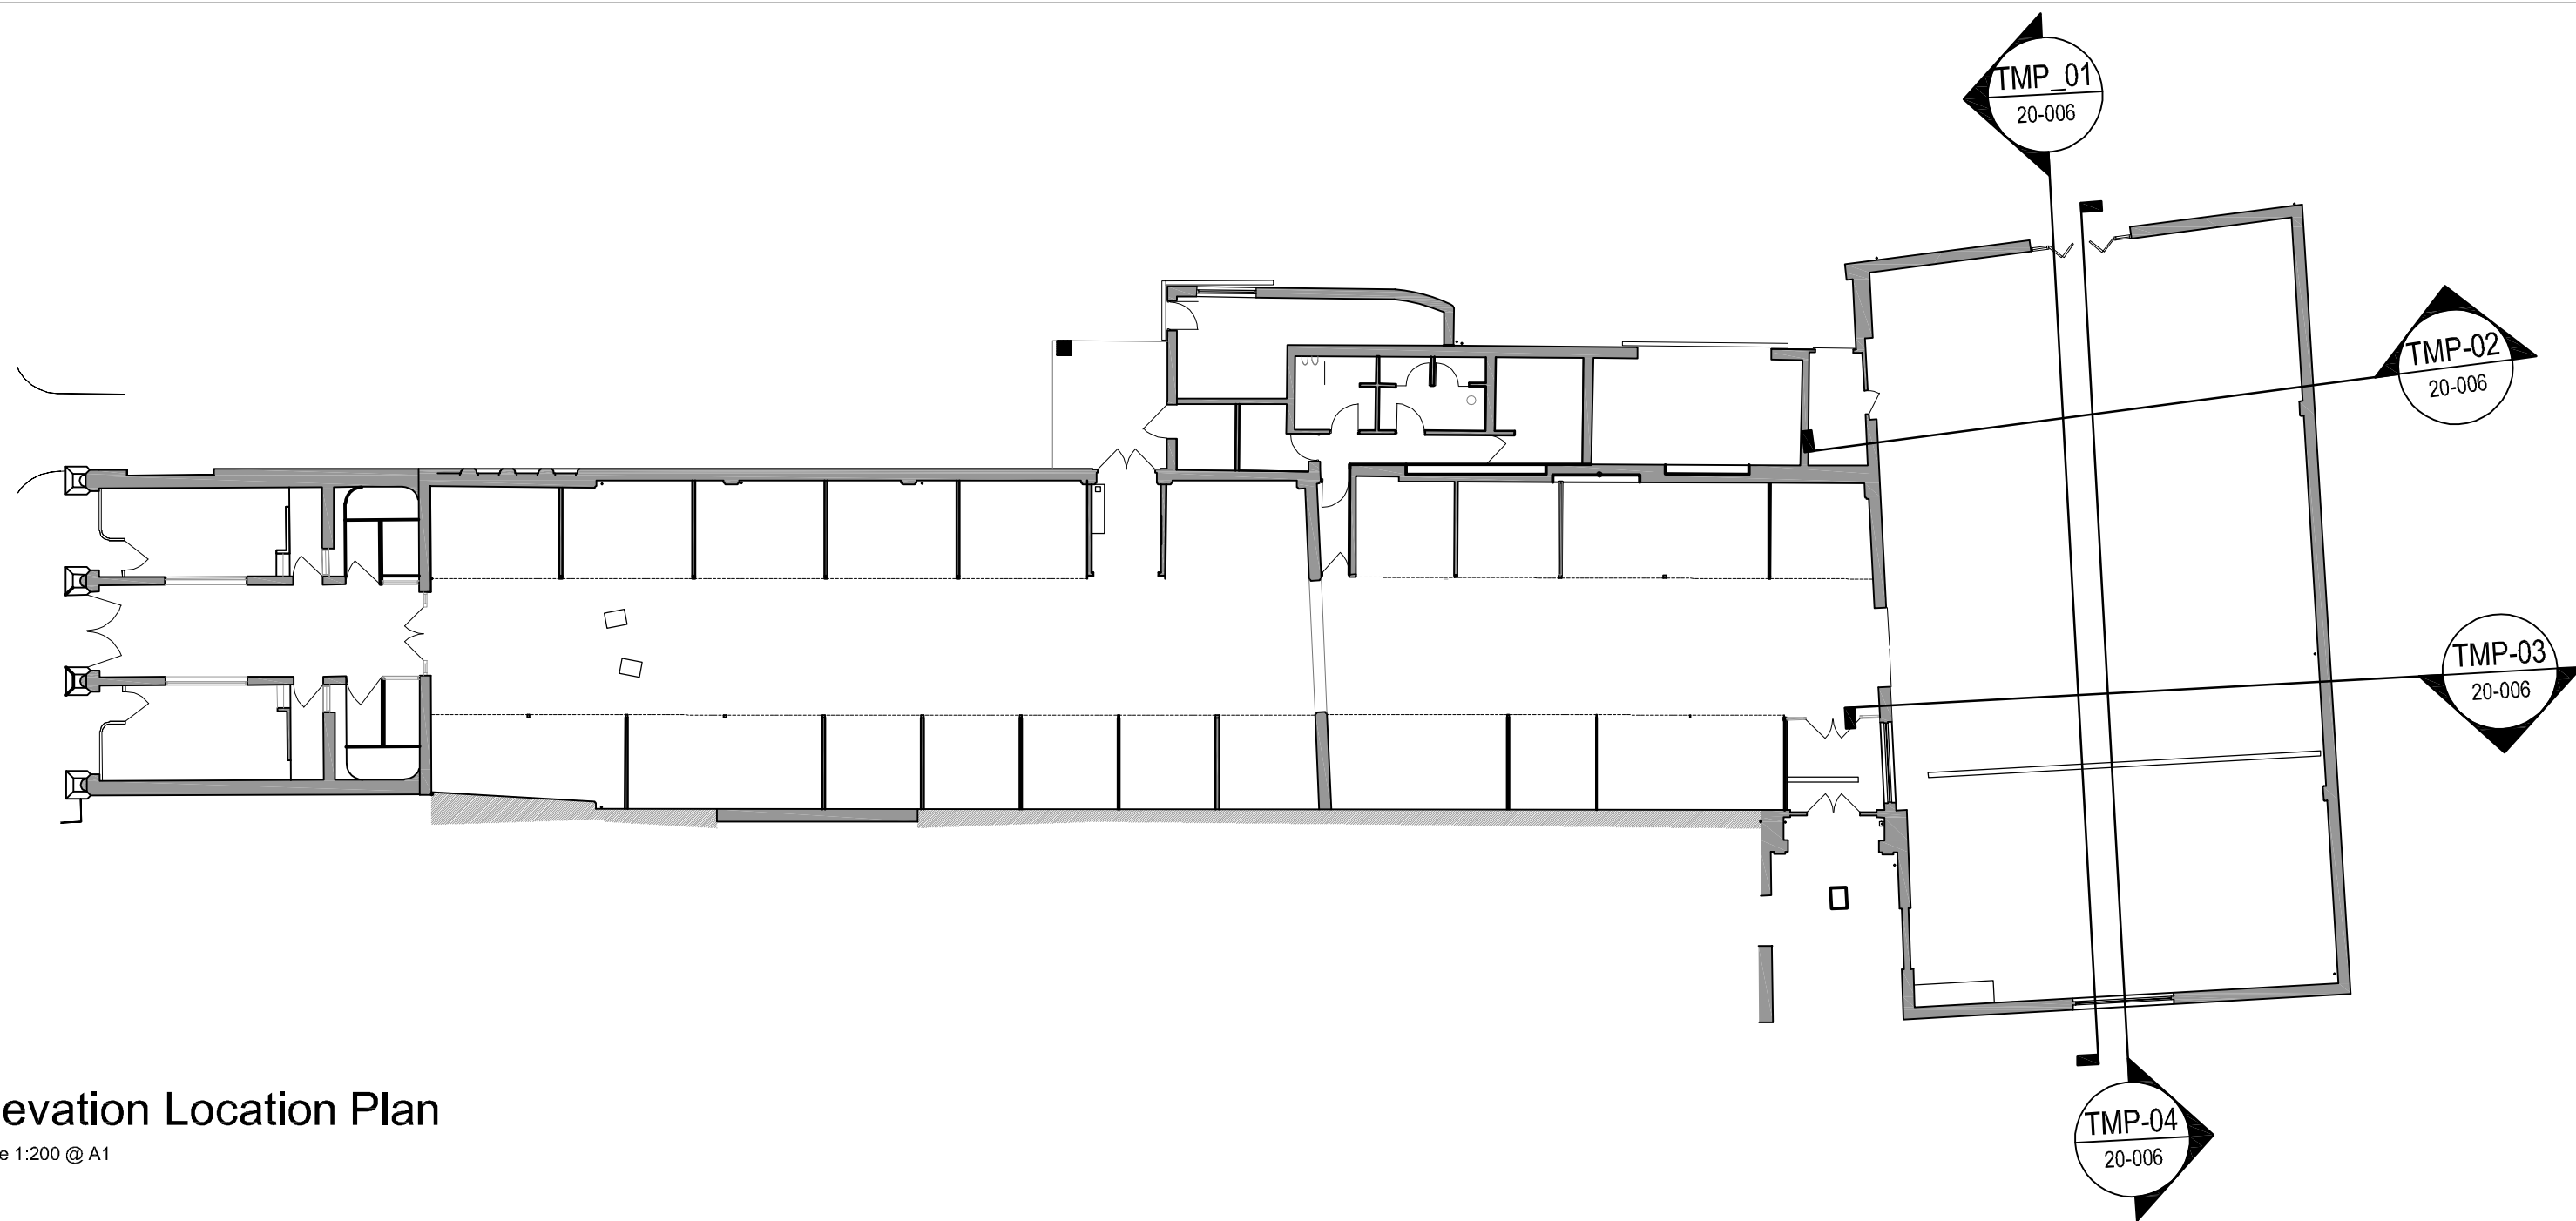


Elevation Location Plan
Scale 1:200 @ A1

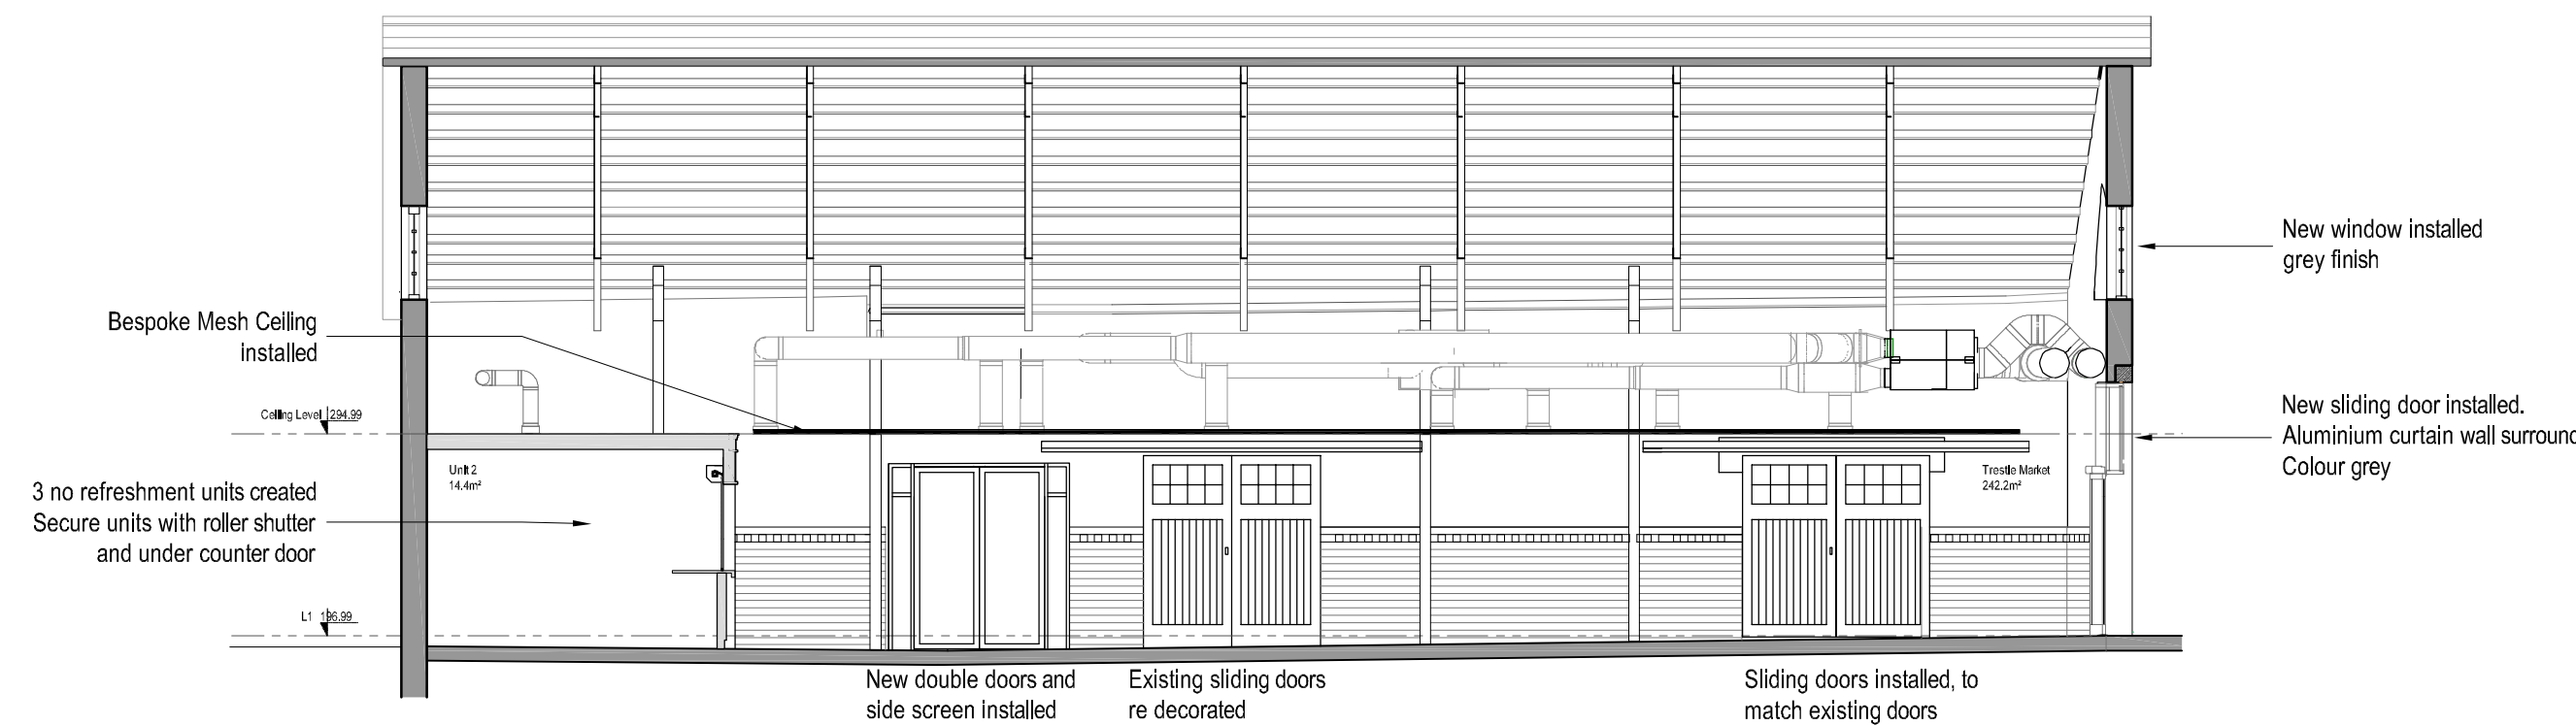


Proposed Section TMP_01
Scale 1:100 @ A1

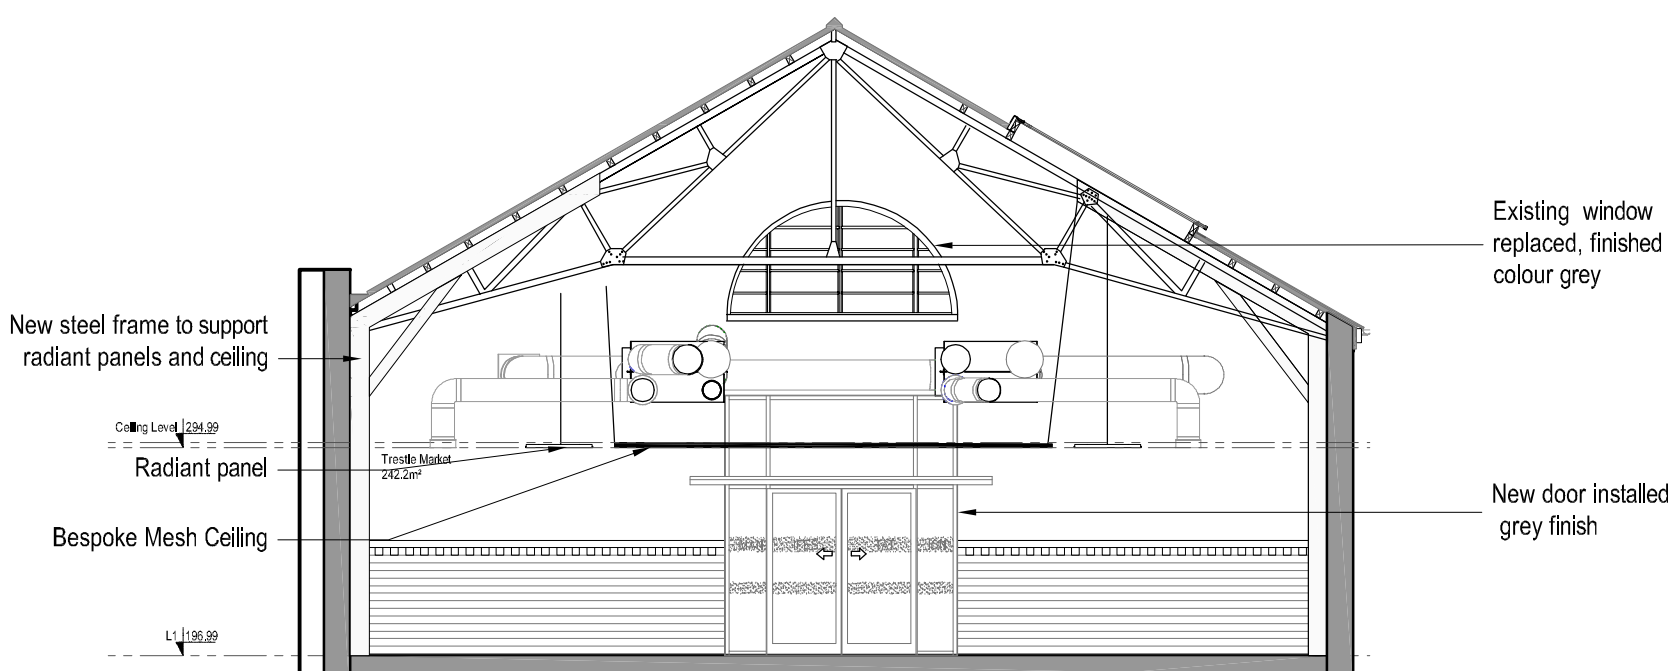


Proposed Section TMP_02
Scale 1:100 @ A1

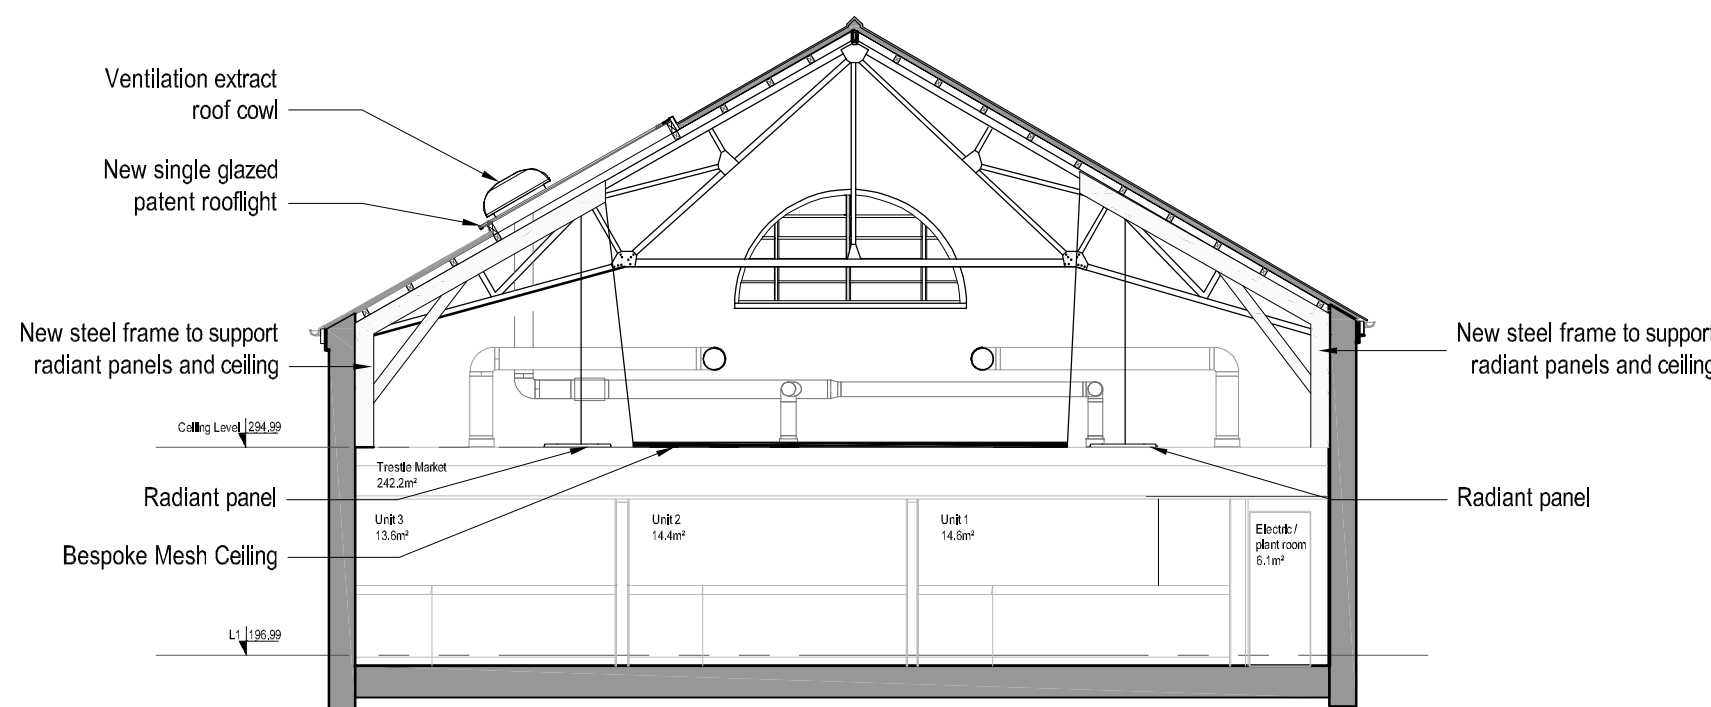

Proposed Section TMP_03
Scale 1:100 @ A1

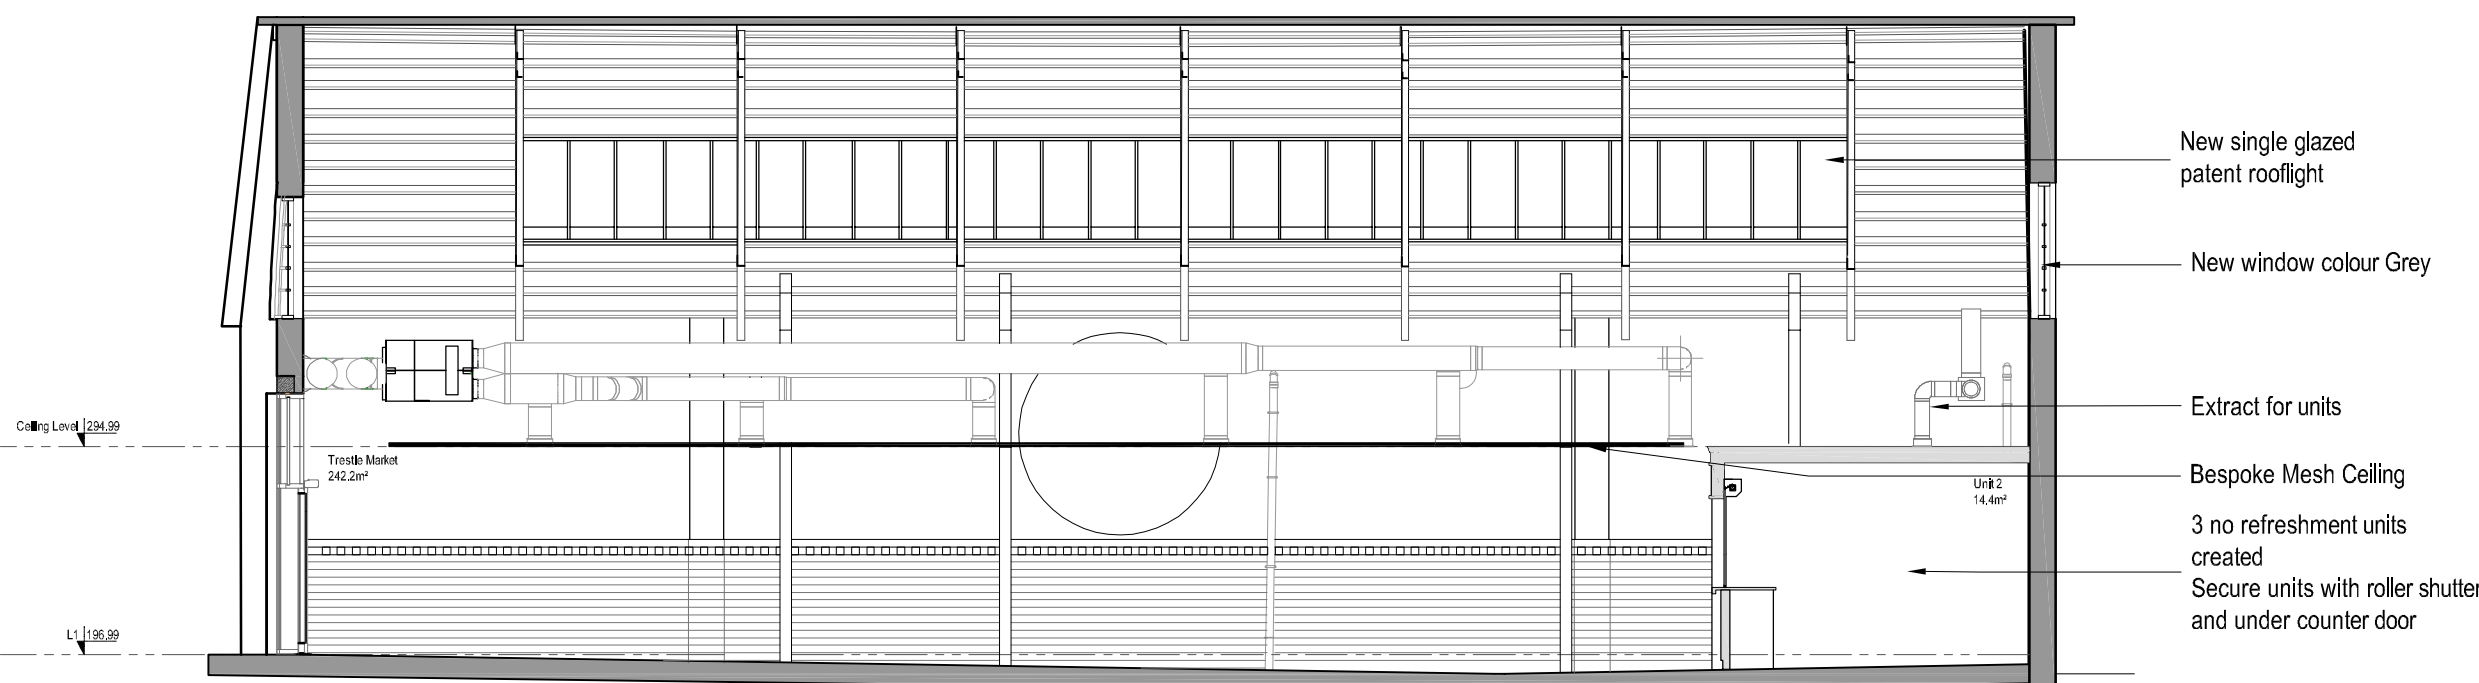


Proposed Section TMP_04
Scale 1:100 @ A1

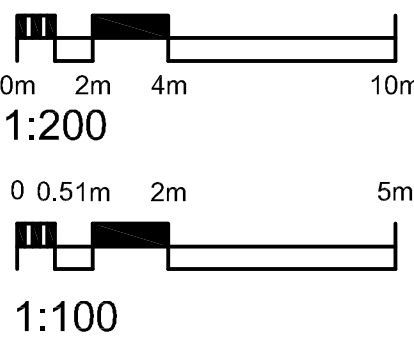

Notes

THIS DRAWING IS TO BE READ IN CONJUNCTION WITH ALL
ACCOMPANYING INFORMATION

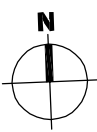

Rev	Description	Date	Dr by	App by
original by		date created		Approved by
ASN		06.09.23		JW



AHR Building Consultancy Ltd
5th Floor
55 Princess Street
Manchester
M2 4EW
United Kingdom

T +44(0)161 8287900
E manchester@ahr.co.uk
www.ahr.co.uk



client
project
Leek Market Refurbishment

drawing
Proposed Sections
Trestle Market

project number	scale
2023.00440.000	As Indicated
drawing number	issue status
LMH-AHR-ZZ-00-DR-A-20-006	Planning

This drawing is to be read in conjunction with all related drawings. All dimensions must be checked and verified on site before commencing any work or producing shop drawings. The originator should be notified immediately of any discrepancy. This drawing is copyright and remains the property of AHR.