




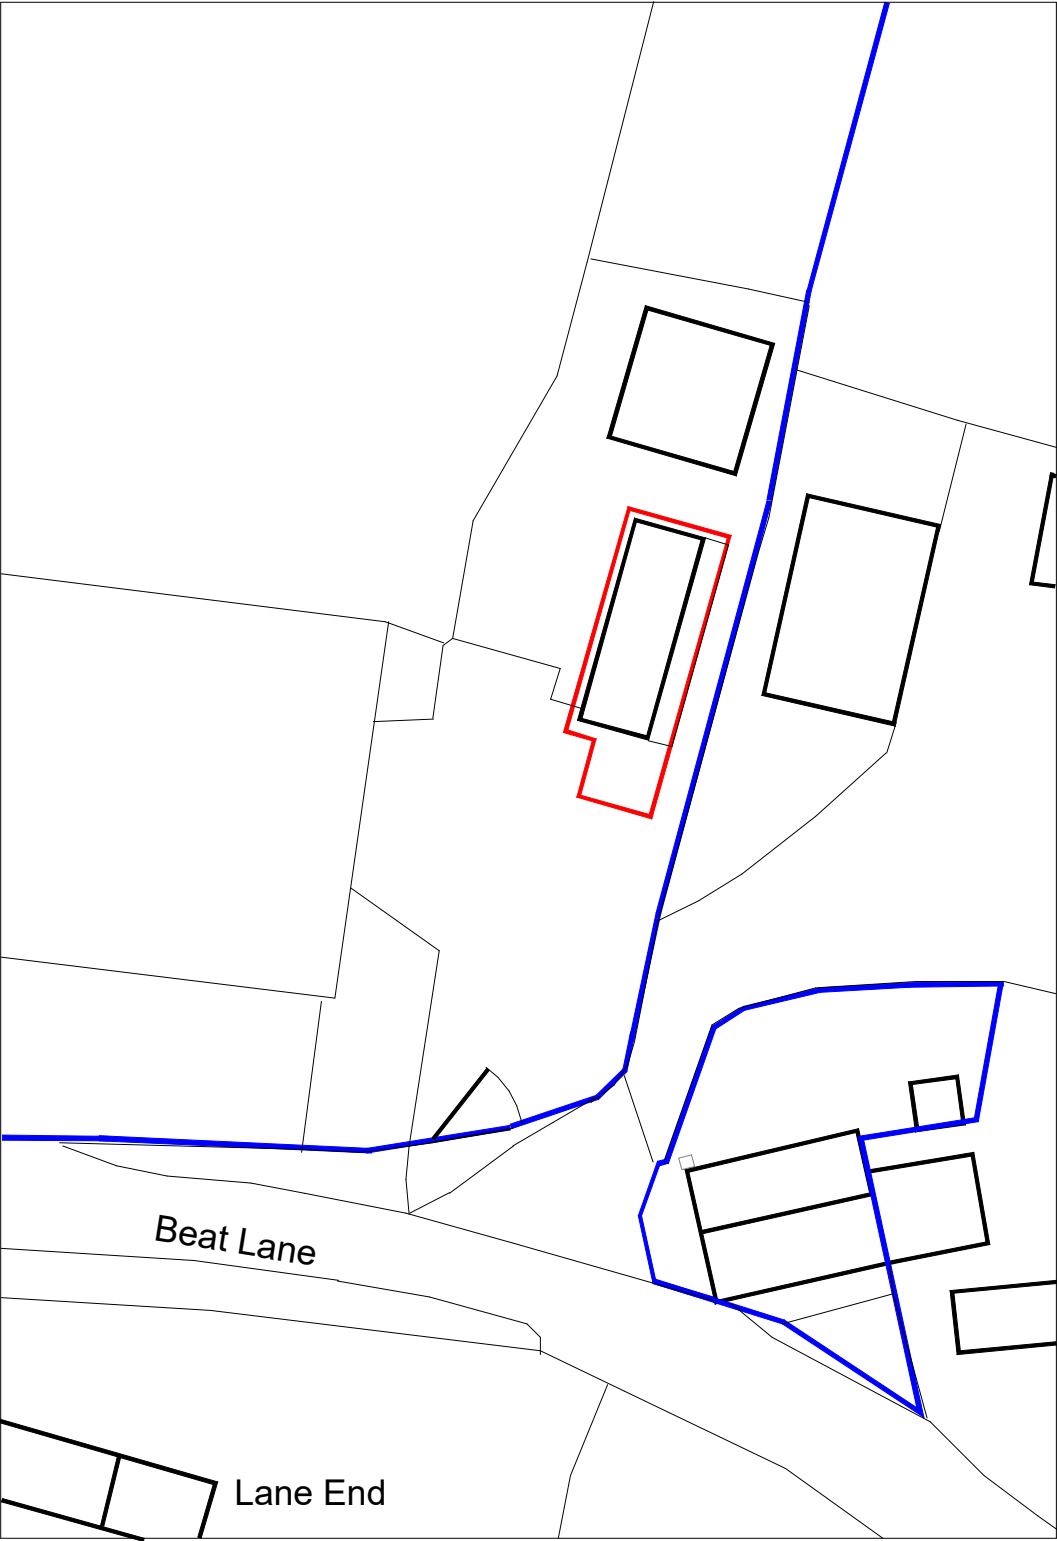


Existing

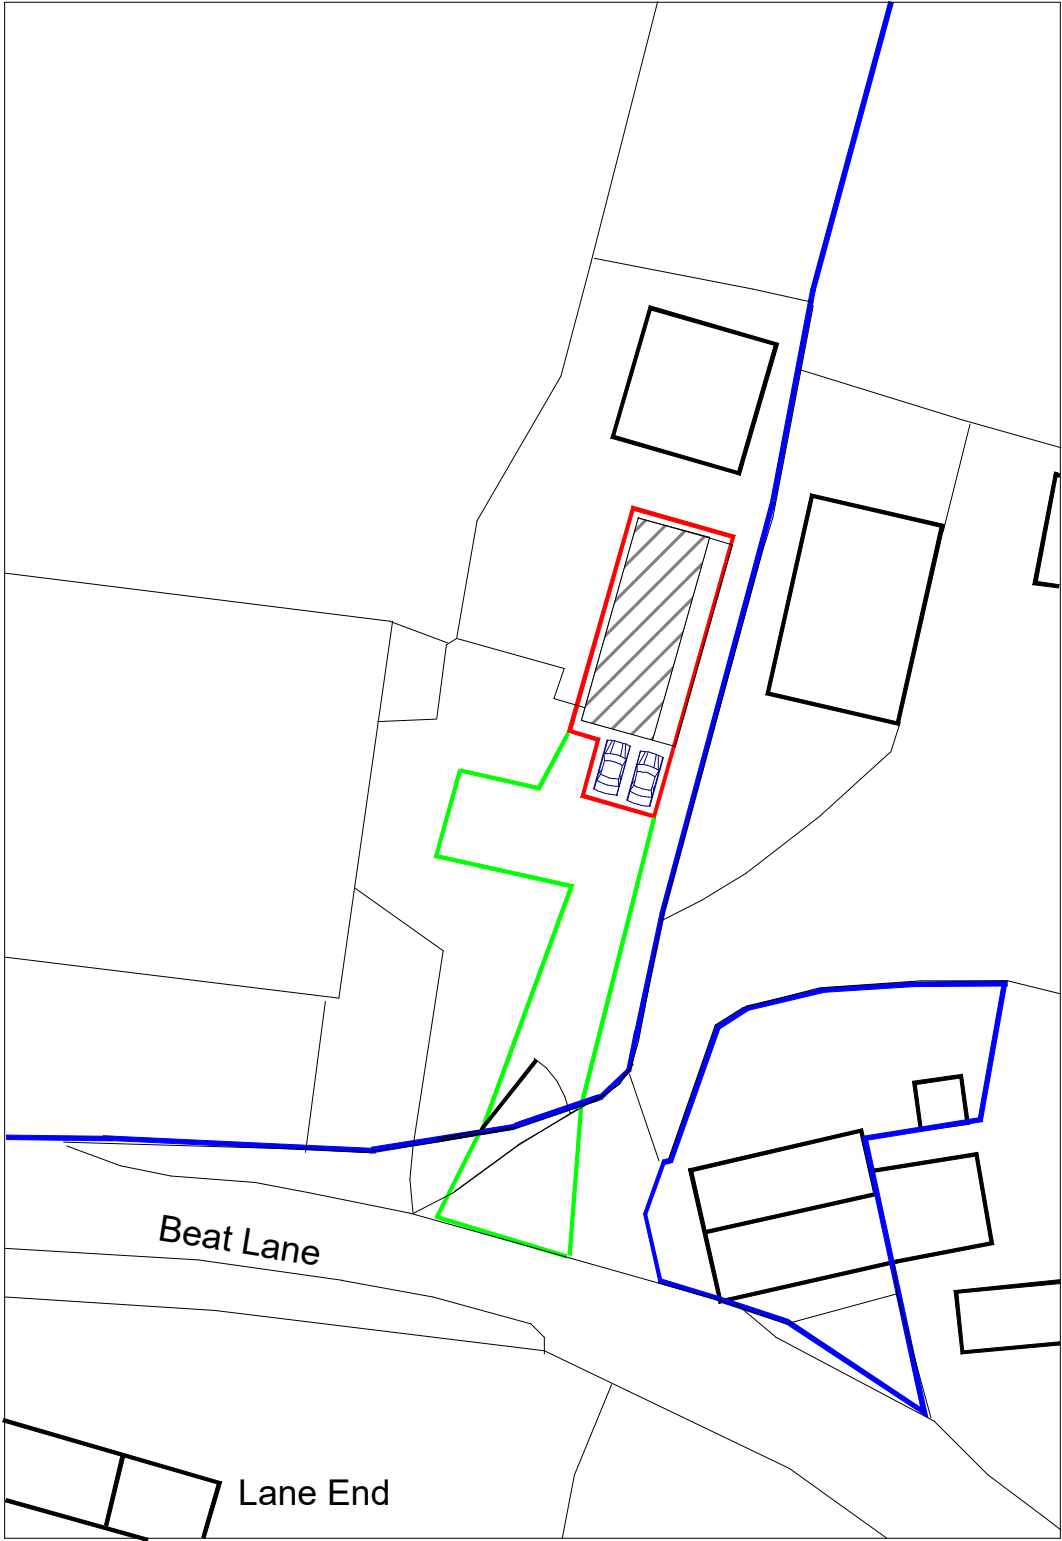

Proposed

Ordnance Survey © Crown copyright 2023 All rights reserved. Licence number 100057264

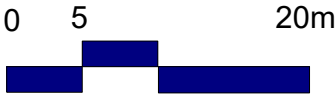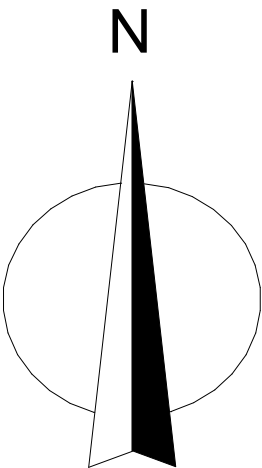

Site Plan -
Rose Cottage Barn,
Beat Lane, Rushton Spencer,
Macclesfield. SK11 0QY.
Scale 1 to 500
Date July 2023
433-231p Plan 1 to 500 A3

