



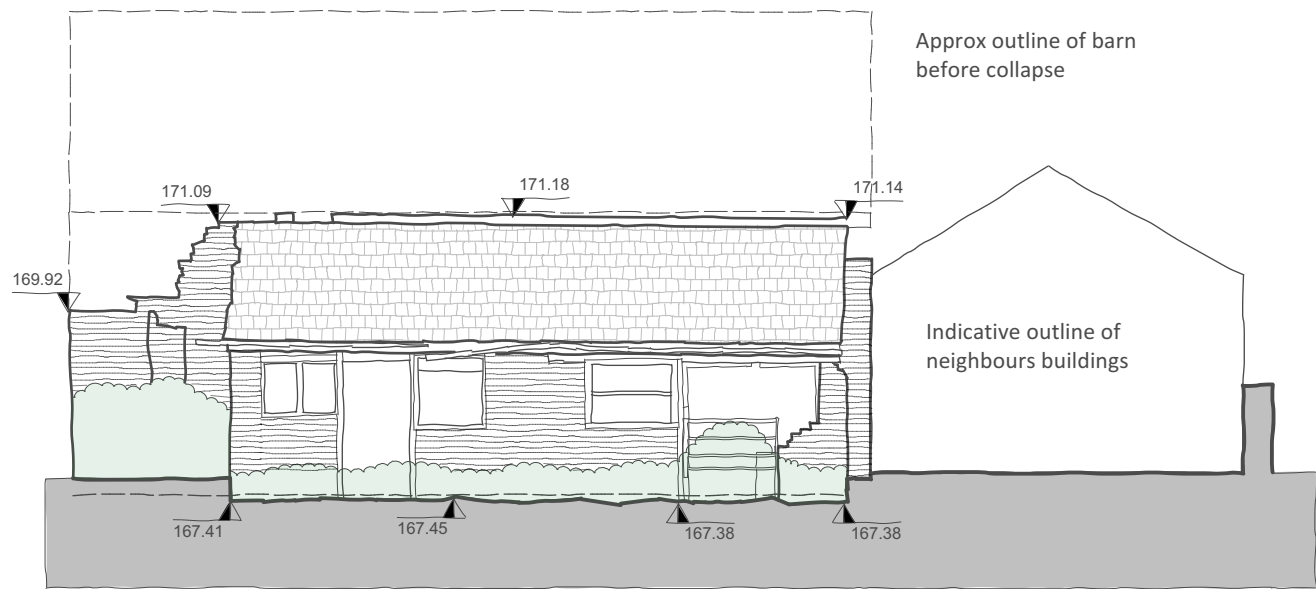

ELEVATION 3


DATUM: 165.00m

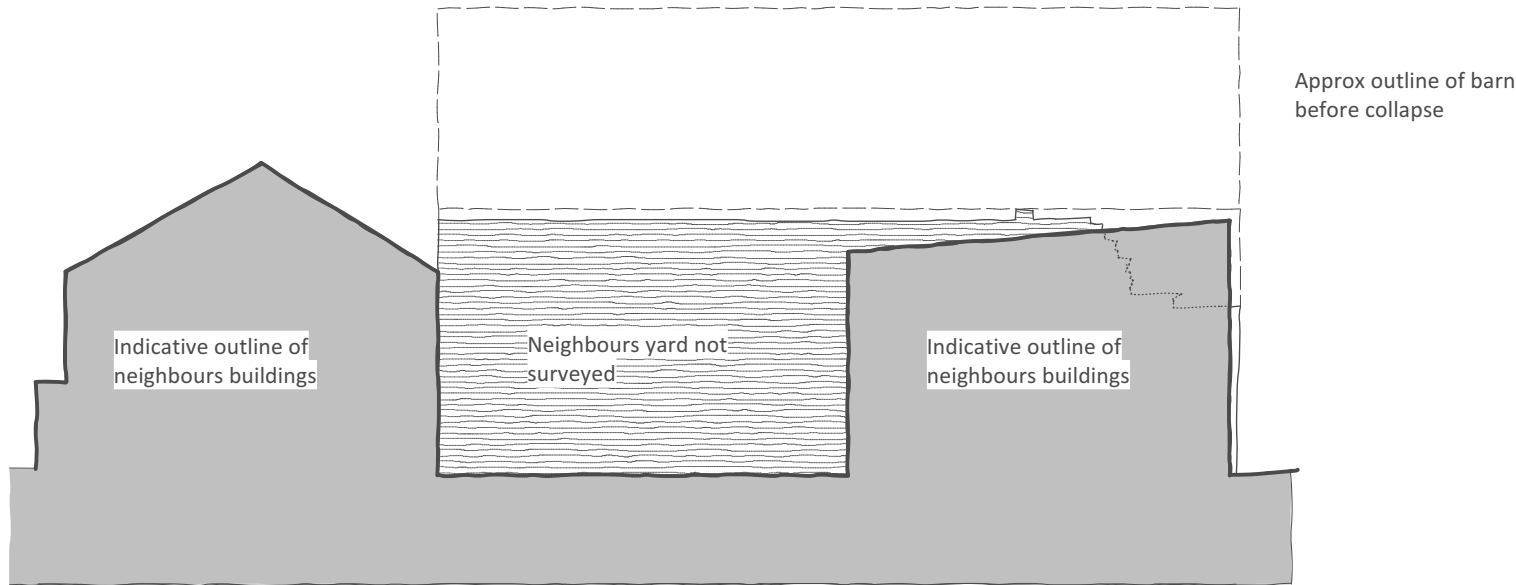

ELEVATION 4

DATUM: 165.00m

KEY :

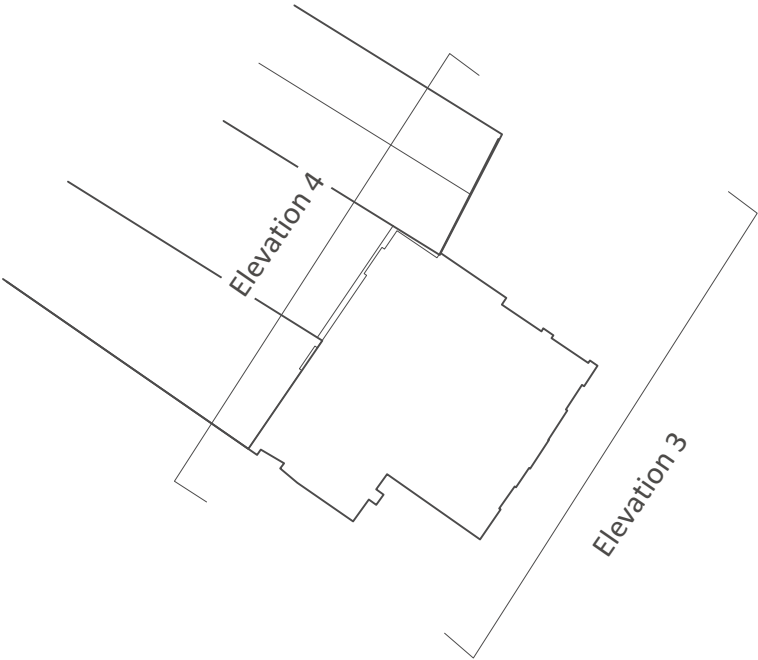

MATERIAL NOTES :

- Walls : Red Brick.
Lean-to has red/brindle bricks
- Roof : Main roof no longer existing.
Lean-to roof in profiled sheeting
- Windows & Doors : Remains of
some timber frames for shutters,
windows and doors.
- Misc : Upper section of lean-to has
gable ends clad in shingles.

A	03/10/23	Planning Submission	MJ
Rev	Date	Comments	Drawn

RIBA WORKSTAGE / STATUS 3 / Planning

James Boon Architects

RIBA Chartered Practice
T 01629 343059
E studio@jamesboonarchitects.co.uk
W www.jamesboonarchitects.co.uk
S @JBoonArchitects

Cromford Creative, Cromford Mills, Mill Lane, Cromford, Derby, DE4 3RQ

PROJECT
Barn Reconstruction,
Draycott

CLIENT
Sean McLaughlin

TITLE
Existing Elevations 2

SCALE	1:100@A3	DATE	Apr 2023
DRAWN	OC	CHECKED	JB

PROJECT NO.	DWG NO.	REV NO.	DWG SIZE
2216	(08)06	A	A3

© This drawing and the building works depicted are the copyright of the Architect and may not be reproduced except with written consent. All contractors must visit the site and be responsible for taking and checking all dimensions relative to their work. The Architects are to be advised of any variation between drawings and site conditions. Scale bar on drawing is for guidance only. Do not scale off drawings for construction purposes. All dimensions to be checked on site. Drawings up to RIBA Workstage 3 and before are not suitable for construction, while Workstage 4 is only suitable if status is marked Construction.

NOTE:

Drawings based on survey information provided by
Survey Hub
Job No. 4941
Produced 25/06/2021

