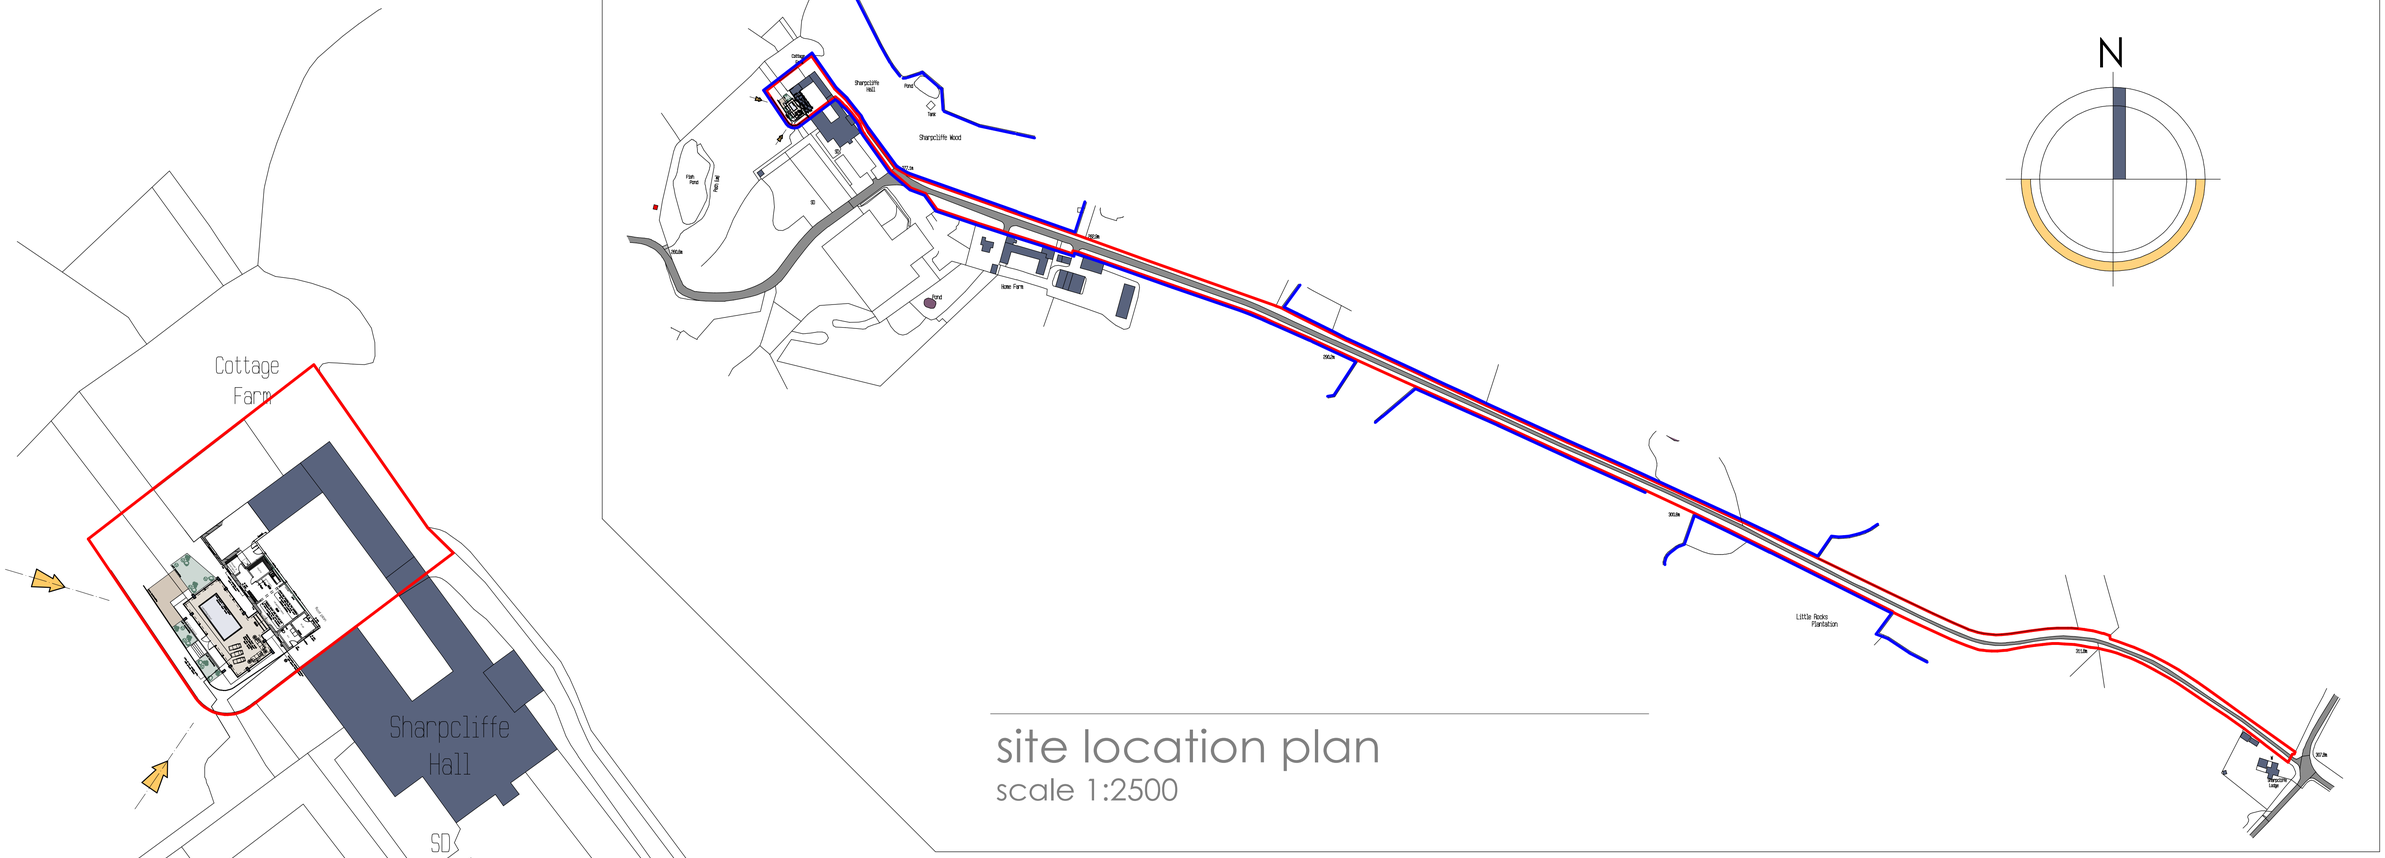

site location plan
scale 1:2500

site block plan
scale 1:500

Ordnance Survey, (c) Crown Copyright 2022. All rights reserved. Licence number 100022432

A1

Client
Mr. P Hammonds

Contract
Proposed swimming pool extension to the garages at Sharpcliffe Hall, Ipstones, Staffordshire

Drawing Title
Proposed Conditions - Site Layout & Site location plan

Date	AUgist 2023	Status	Preliminary
Scale	1:500 1:2500@ A1	Contract Number	5965
Drg. No.	5965 - 100	Revision Suffix	B

Revisions

Rev B	21.08.23	Minor amendments

BYATT OLIVER
— ASSOCIATES —
Byatt Oliver
Unit 1B Whitebridge Way, Whitebridge Industrial Estate, Stone, Staffordshire ST15 8LQ
Telephone 01785 719268
Email enquiries@byattoliver.co.uk
Website www.byattoliver.co.uk