

CDM 2015 / HEALTH & SAFETY /
DESIGNERS RISK ASSESSMENT


All parties involved in project to be aware of their duties under CDM 2015, APSS to work as "Designer" unless appointed as "Principle Designer"
<https://www.hse.gov.uk/construction/cdm2015/summary.htm>

Design Risk Assessment & Appointment of Principle Designer forms to be produced if APSS are appointed as "Principle Designer", works are to last longer than 30 days and have more than 20 workers working simultaneously at any point in the project OR works exceed 500 person days.


All products / materials / finishes / fixtures / fixings to be securely fixed and installed as per manufacturers instructions and guidelines. APSS designer & project manager to be advised prior to installation if any of the above are considered inappropriate for intended use by contractor responsible for installing.

Significant or unusual / "not obvious" residual risks during construction, use & demolition to be recorded below.

Risk:	Mitigating Measure:	Date:
-	-	-

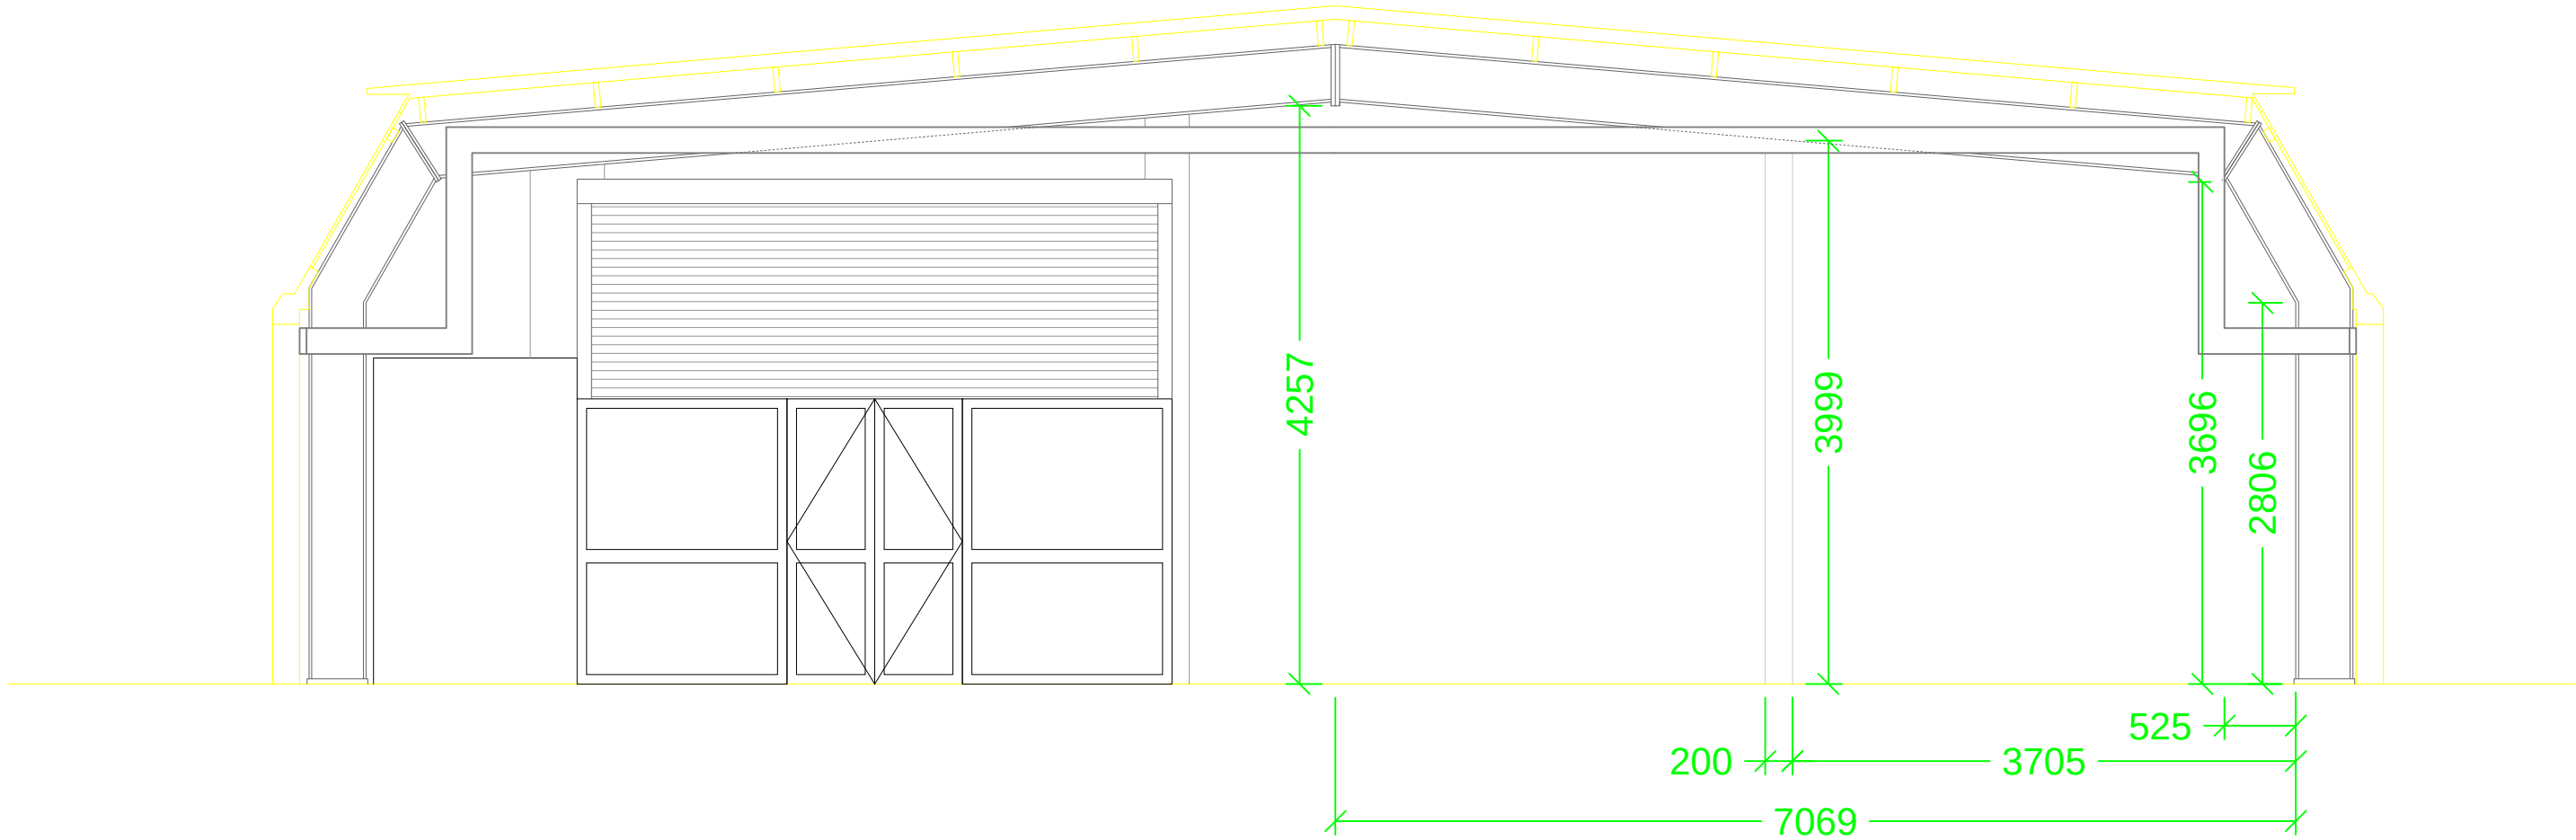

Existing Section

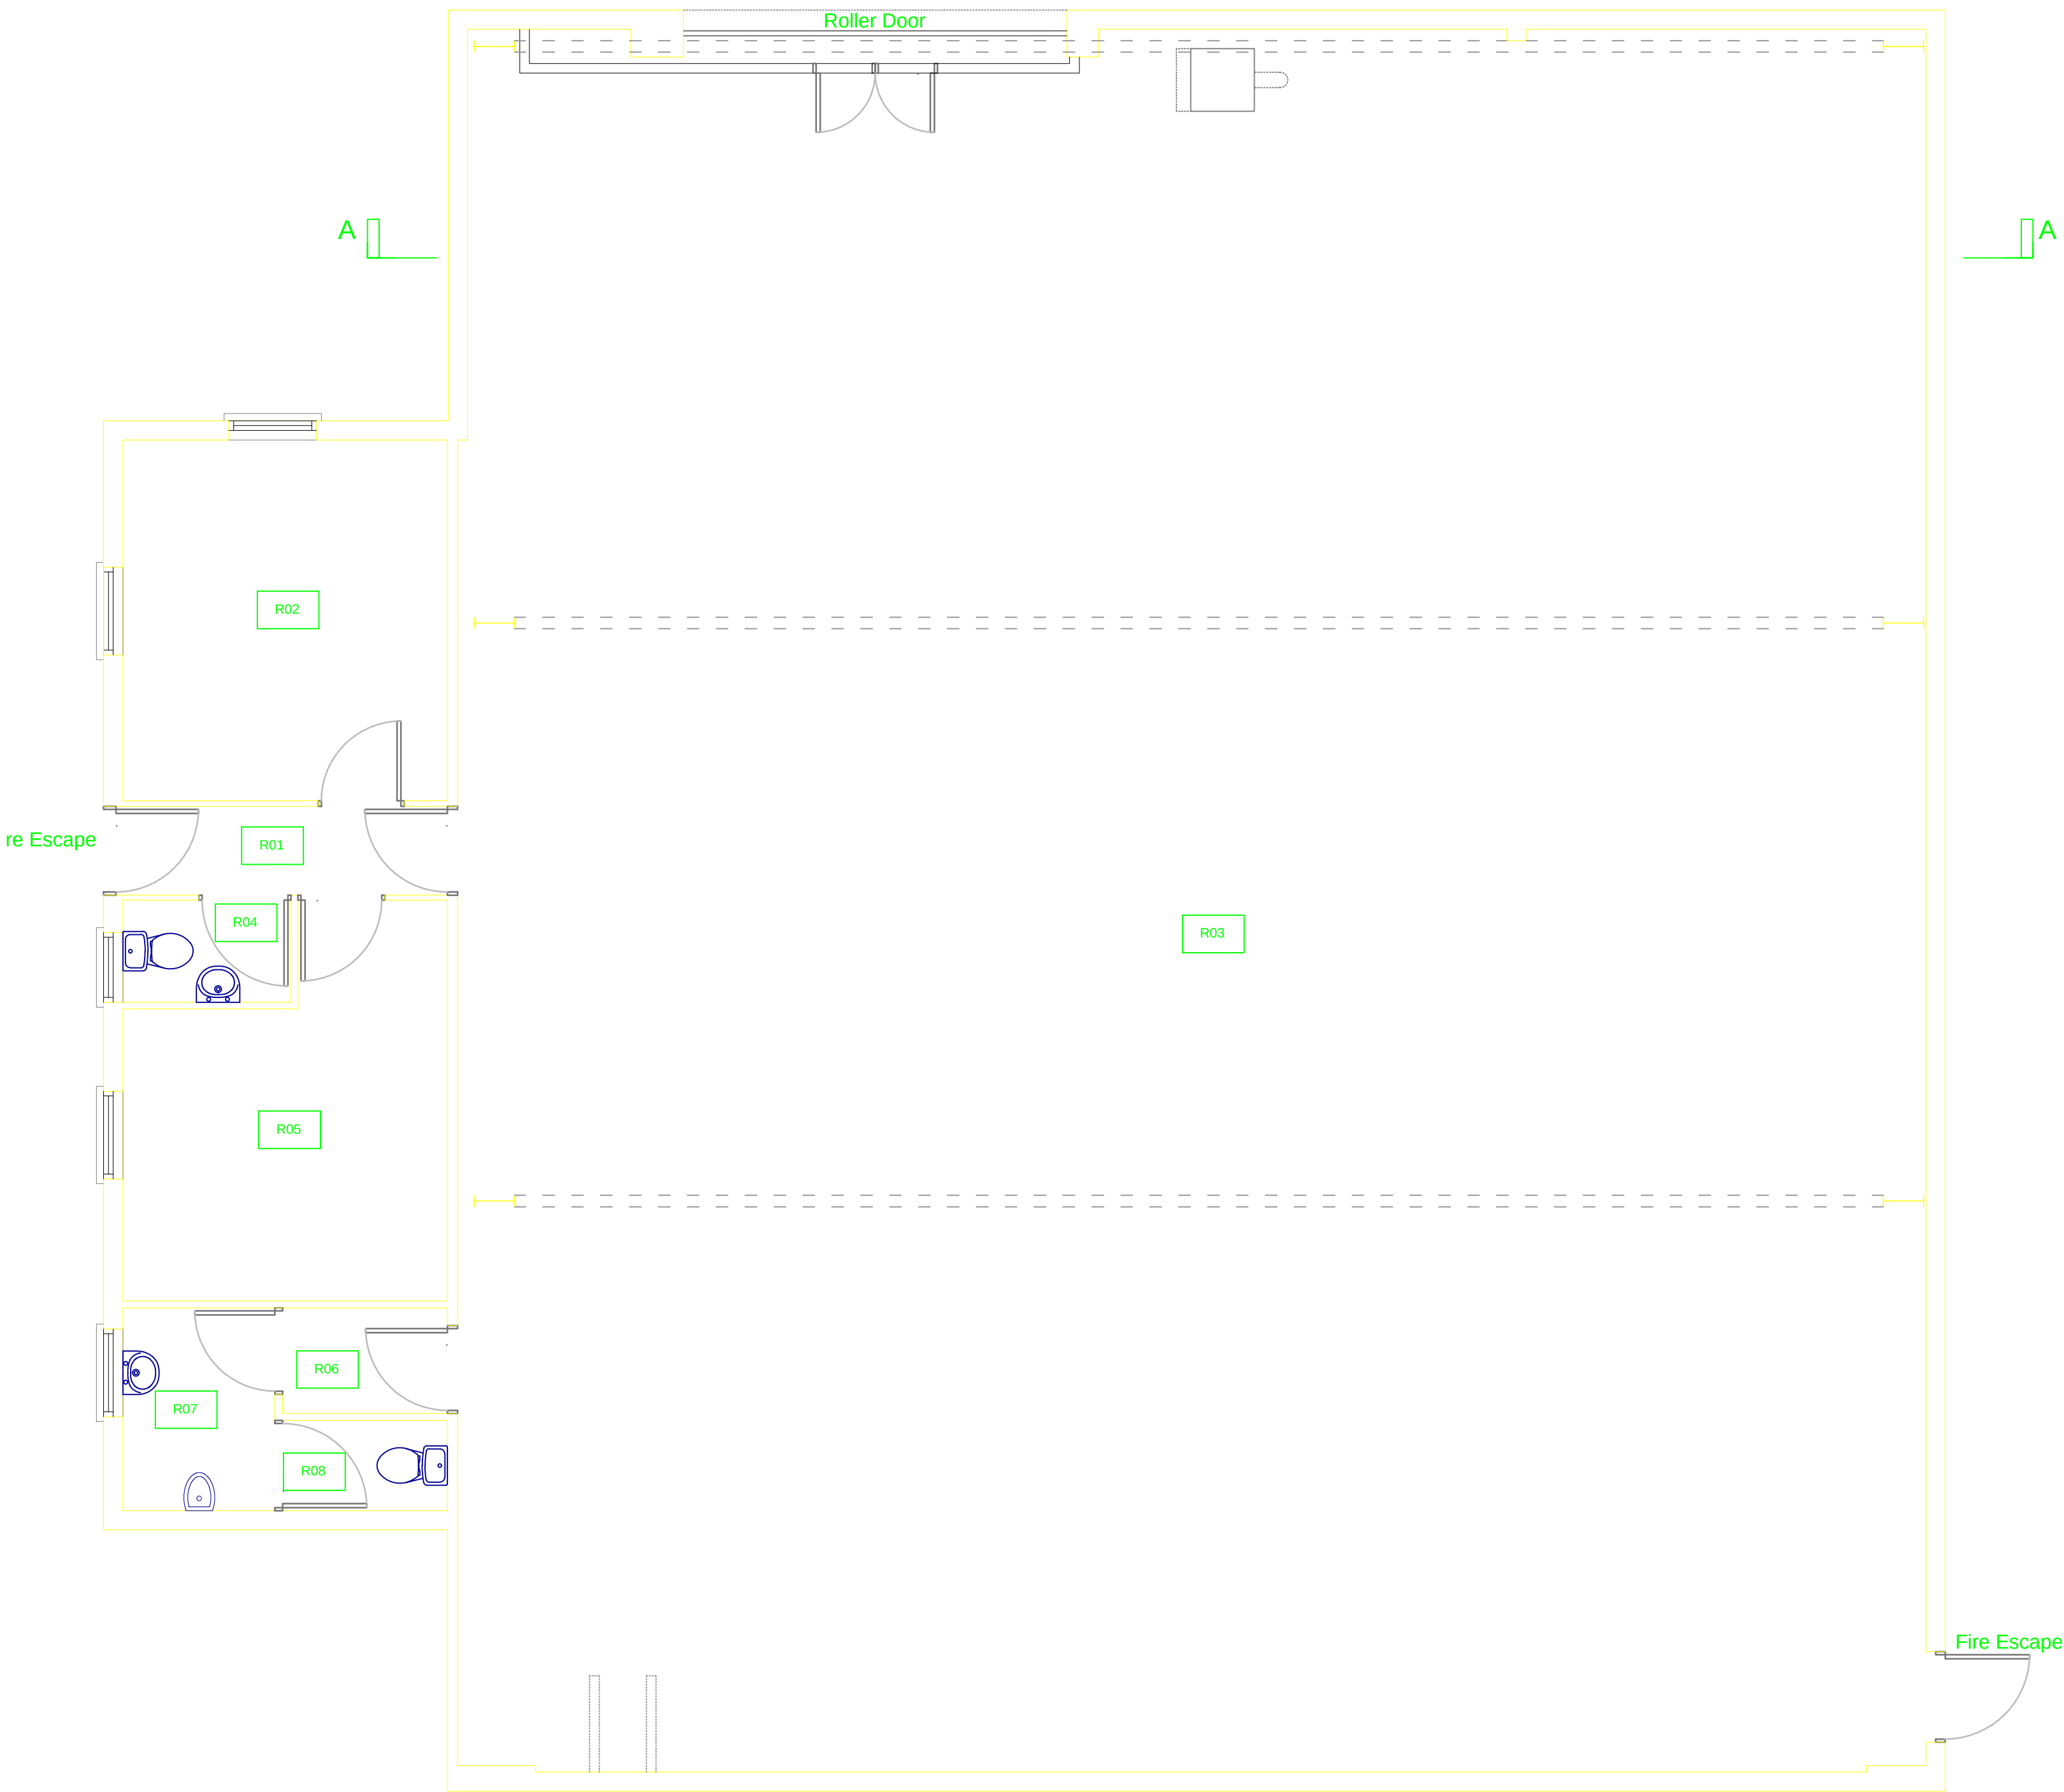

Existing Plan Layout

A Additional items added to Section and Plan -RB RB

Rev:	Description:	Date:
------	--------------	-------

Client: The Peak Climbing School

Address: Unit 8
Cheadle Road
Leekbrook
ST13 7DR

Title: Existing Plan & Section

