


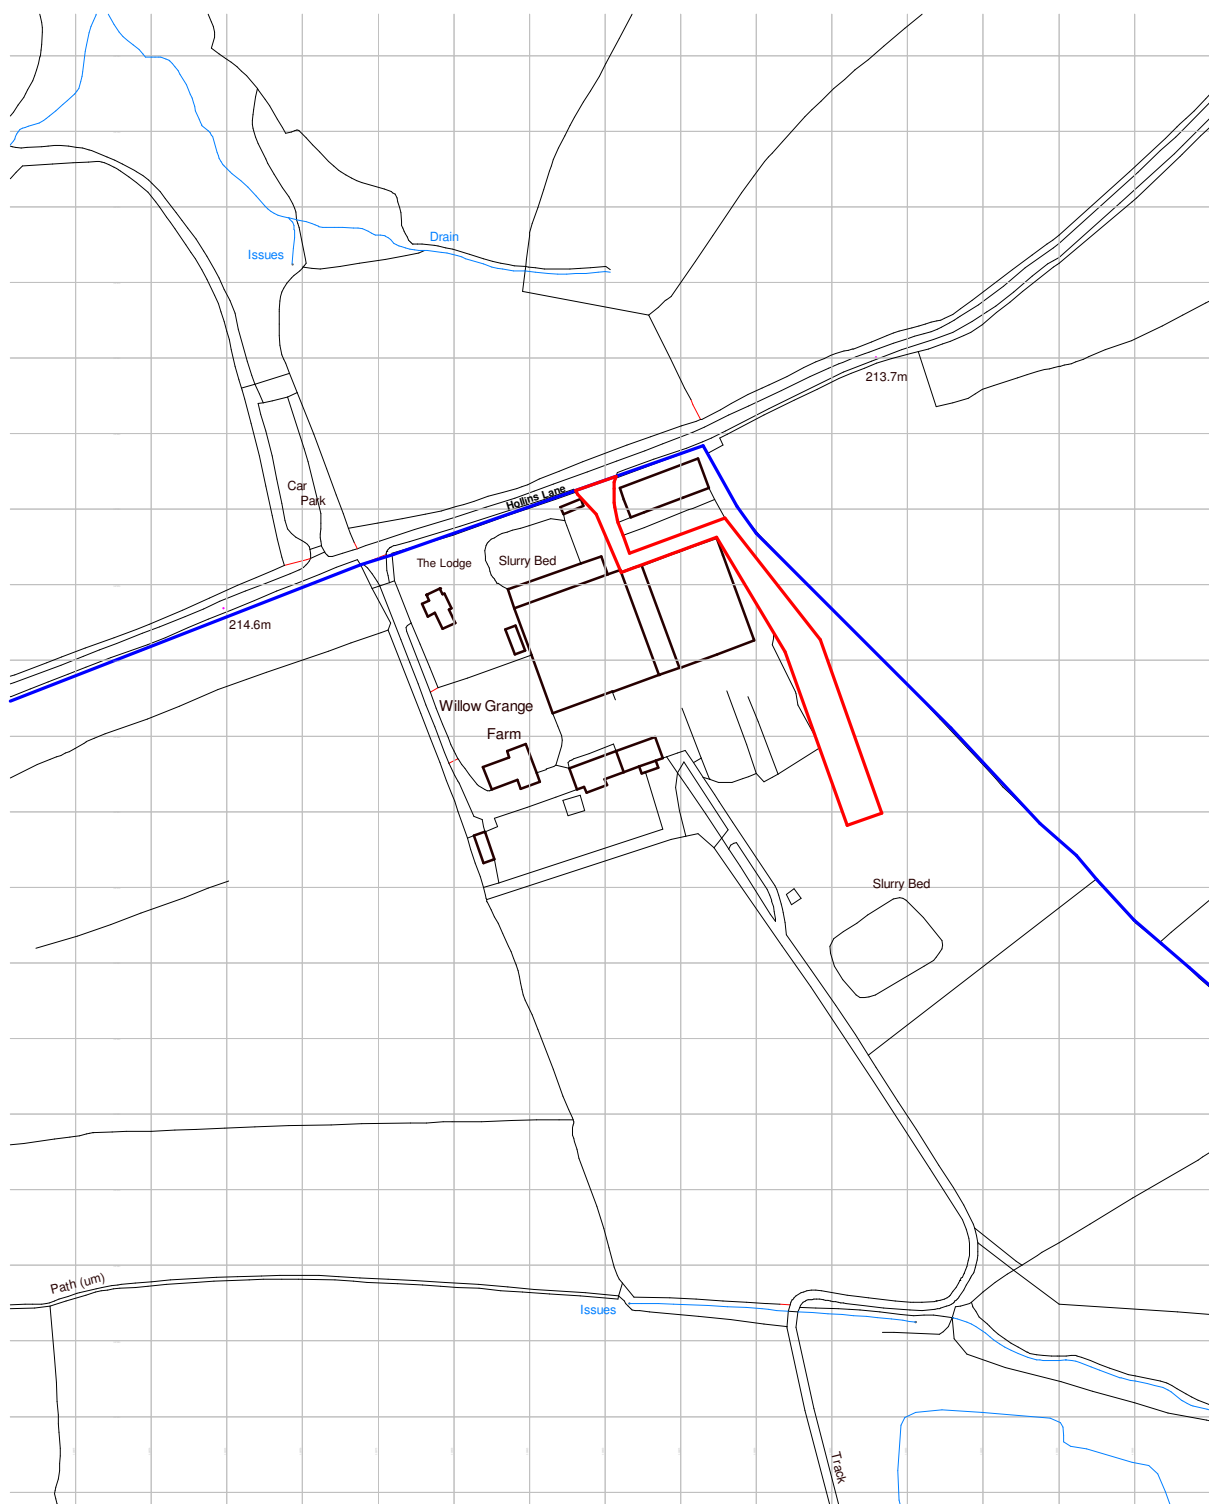

Ordnance Survey, (c) Crown Copyright 2023. All rights reserved. Licence number 100022432



|     |         |       |             |    |      |      |
|-----|---------|-------|-------------|----|------|------|
| A   | 28/9/23 | SLC   | Revision 1  | 0m | 100m | 200m |
| Rev | Date    | Drawn | Description |    |      |      |

**ctd** architects

Clerk Bank House  
Clerk Bank  
LEEK  
Staffordshire  
ST13 5HE

t : 01538 373477 e : info@ctdarchitects.co.uk  
f : 01538 386503 w : www.ctdarchitects.co.uk

ctd architects © 2023

- This drawing is copyright.
- All dimensions to be checked on site before proceeding.
- Contractor must notify the architect of any discrepancies before proceeding.
- Contractor to check/adjust dimensions of new work to suit existing conditions. Do not assume existing structure or details are plumb, square or level.
- All drawings to be read in conjunction with all other consultants drawings and specs.

Client

**P. & L. Kirkham**

Project  
**Proposed Calf Rearing Sheds**

Willow Grange Farm, Hollins Lane, Kingsley  
Stoke-on-Trent ST10 2EW

Title  
**Site Location Plan**

Scale **1 : 2500** | Size **A4** | Drawn **SLC** | Chkd **KJH** | Date **28/9/23**

Status **PLANNING**

Job No. **2346** | Drawing No **AL01** | Rev. **A**