All heights, sizes and dimensions should be checked on site by the contractor before any work is put in hand.

Figured dimensions should be taken in preference to scaling and any errors or omissions reported to the architect at once.


This drawing has been prepared in accordance with the CDM (Construction Design and Management) and all foreseeable design risks to those involved or affected by construction have been avoided wherever possible.



Block Plan
1 : 500

Scale 1 : 500

0 5 10 25 50 m

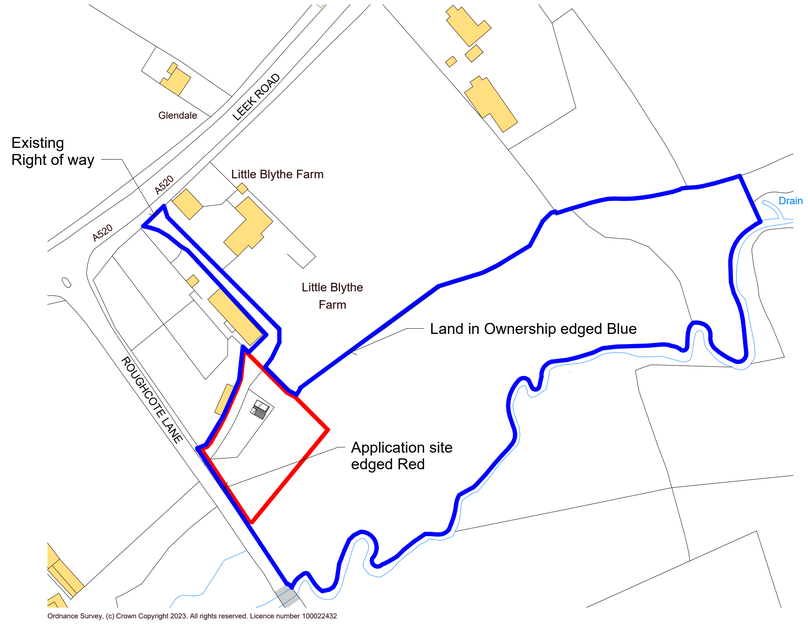


Ordnance Survey, (c) Crown Copyright 2023. All rights reserved. Licence number 100022432


Location Map
1 : 1250

Scale 1 : 1250


0 12.5 25 62.5 125 m

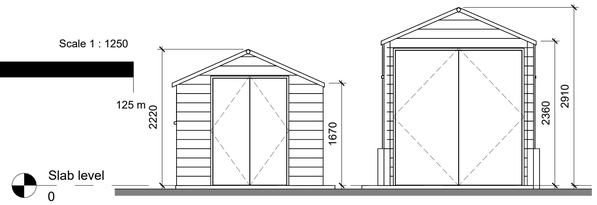

Front Elevation
1 : 50

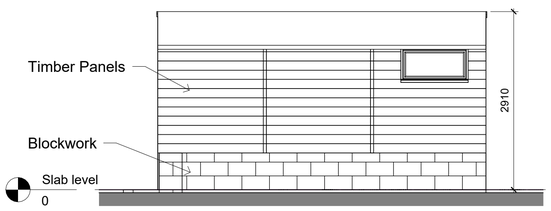


Shed 2 Side Elevation
1 : 50

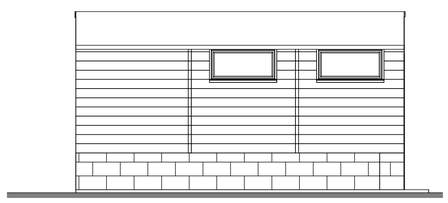


Shed 2 Side Elevation
1 : 50



Rear Elevation
1 : 50

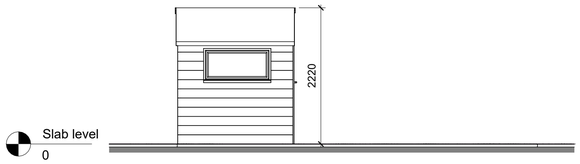


Shed 1 Side Elevation
1 : 50

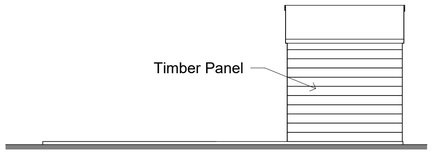

Scale 1 : 50

0 0.5 1 2.5 5 m

Shed 1 Side Elevation
1 : 50

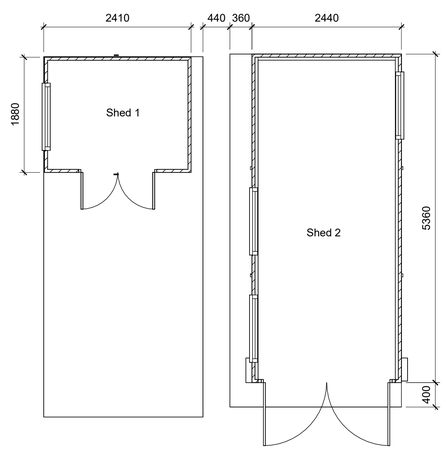

Floor Plan
1 : 50

\\Storage\Drawings\Drawing 213284 Burgess\01-Architectural\01 WIP\CAD\3284-SA-XX-XX-DR-A-0201-P.01.rvt

Rev	Date	By	Detail
P.01	12/10/2023	RM	Ownership boundary amended on Location and Block Plan

Drawing status
S4 - Planning

Client
Mr and Mrs T Burgess

Project/Location
Land Adjoining Little Blythe Farm
Leek Road
Weston Coyney
ST3 5BD

Drawing title
Proposed Sheds

Date	Drawn	Checked	Job No.
24/08/23	RM	TM	

Scale(s)
As indicated @A1

Drawing number	Revision
3284-SA-XX-XX-DR-A-0201	P.01

SMYTHEMAN ARCHITECTURAL
12 High Street, Tean,
Stoke-on-Trent
ST10 4DZ
T: +44 (0)1538 722097
E: mail@smytheman.co.uk
W: www.smytheman.co.uk
CIAT CHARTERED PRACTICE