


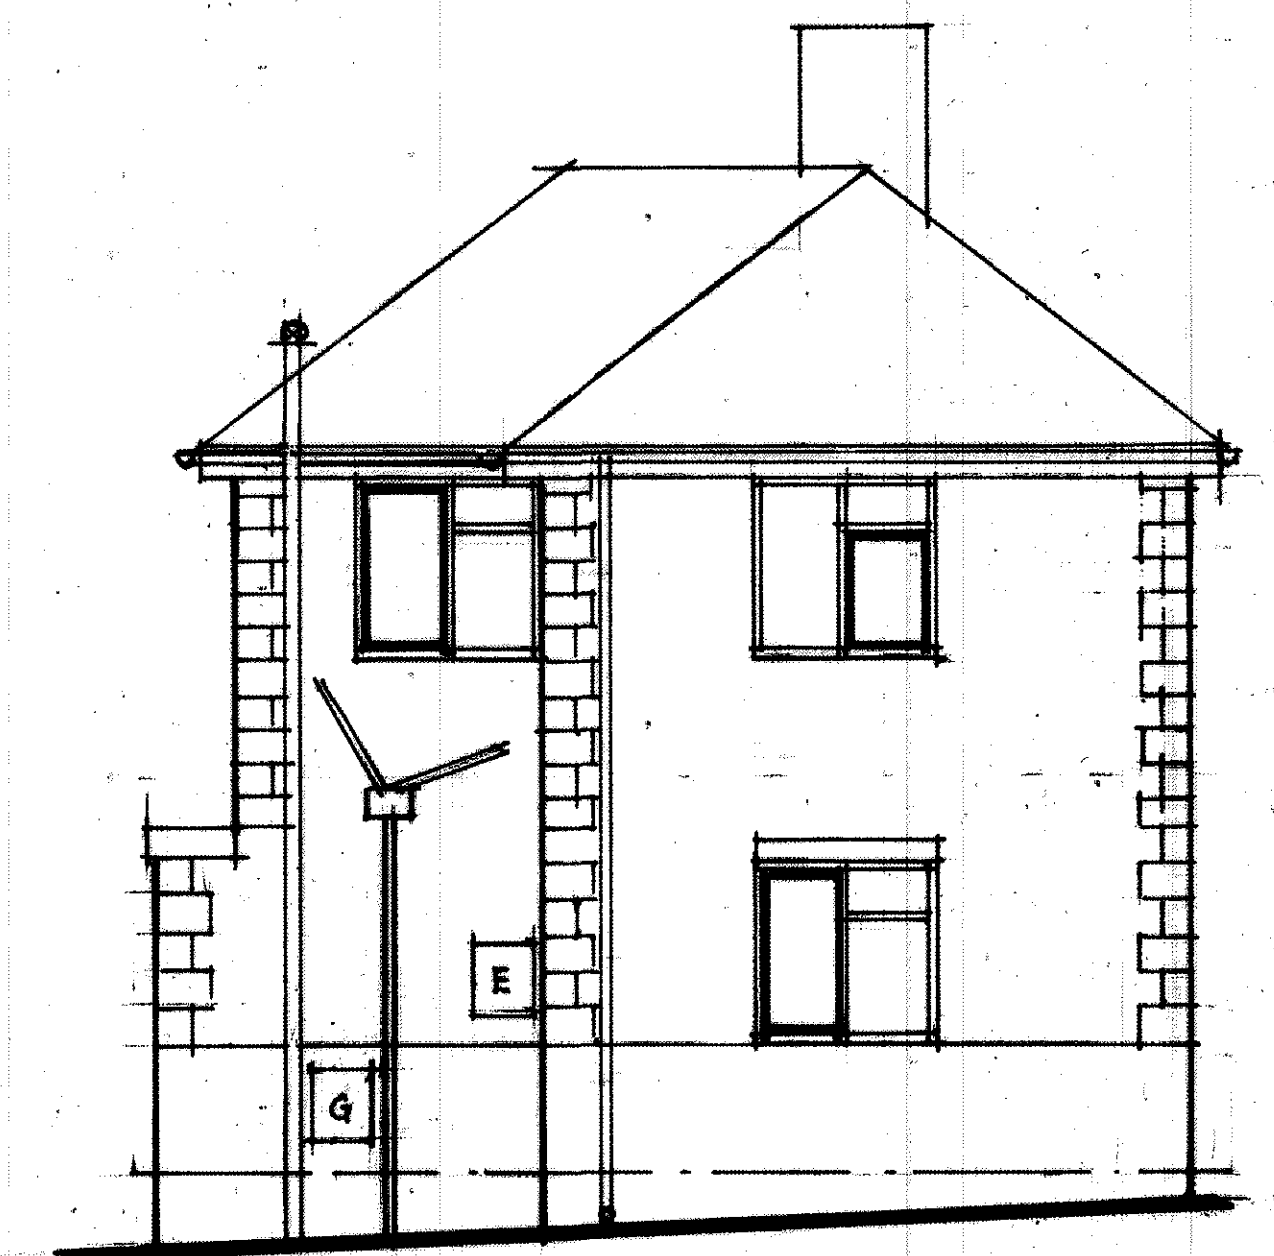


REAR ELEVATION S.E.




FRONT ELEVATION N.W.




SIDE ELEVATION N.E.

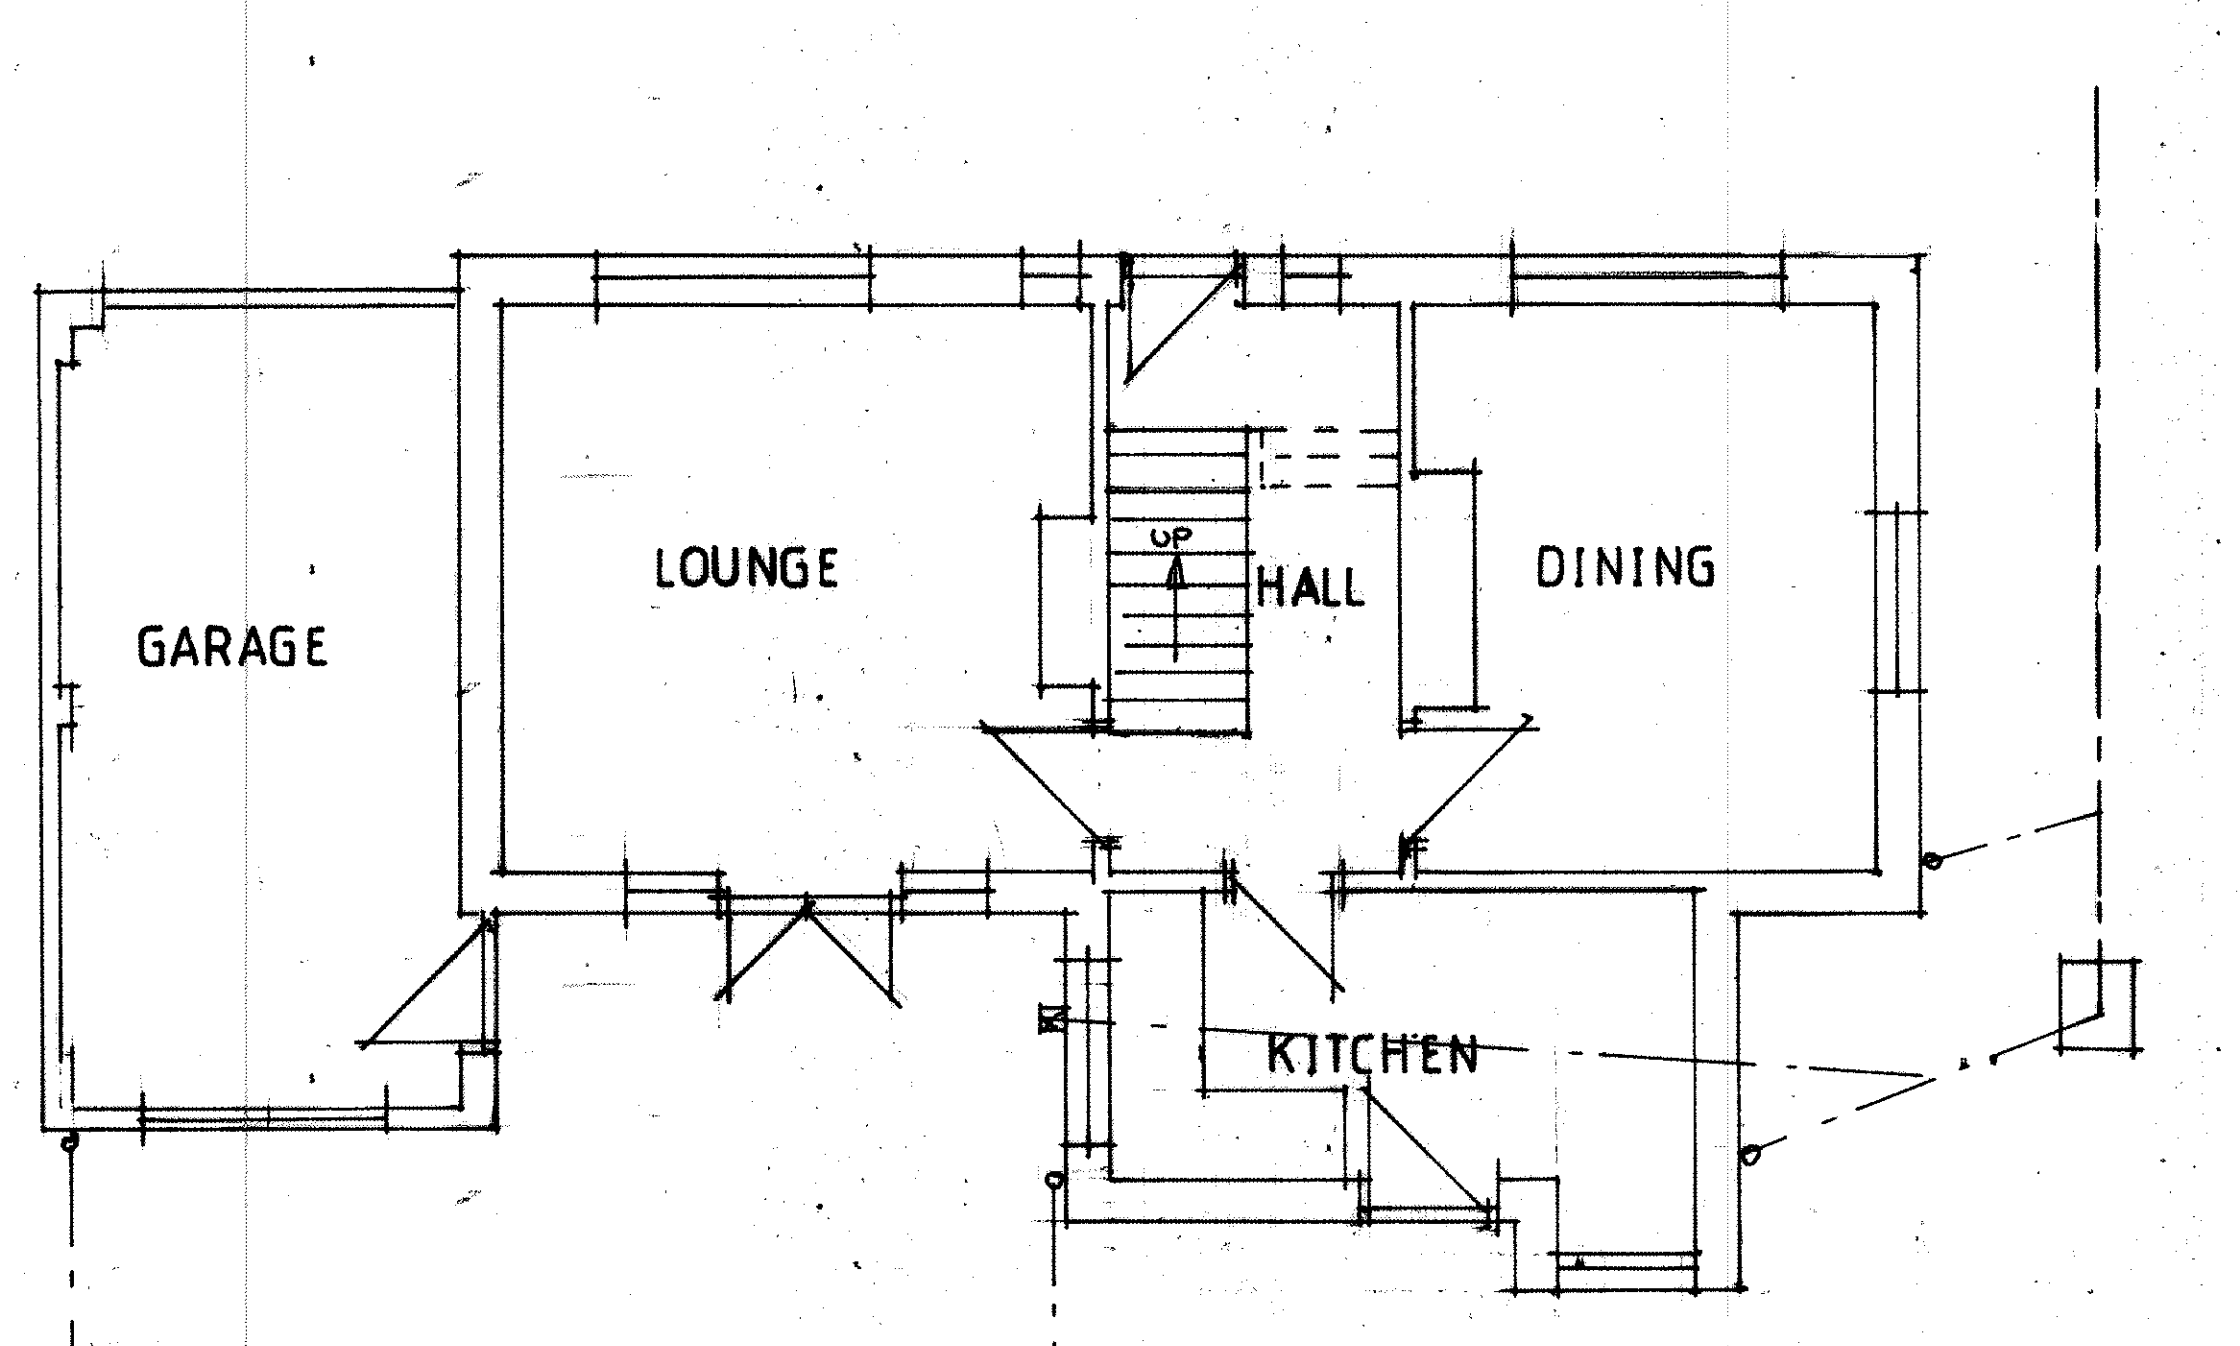

GROUND FLOOR PLAN

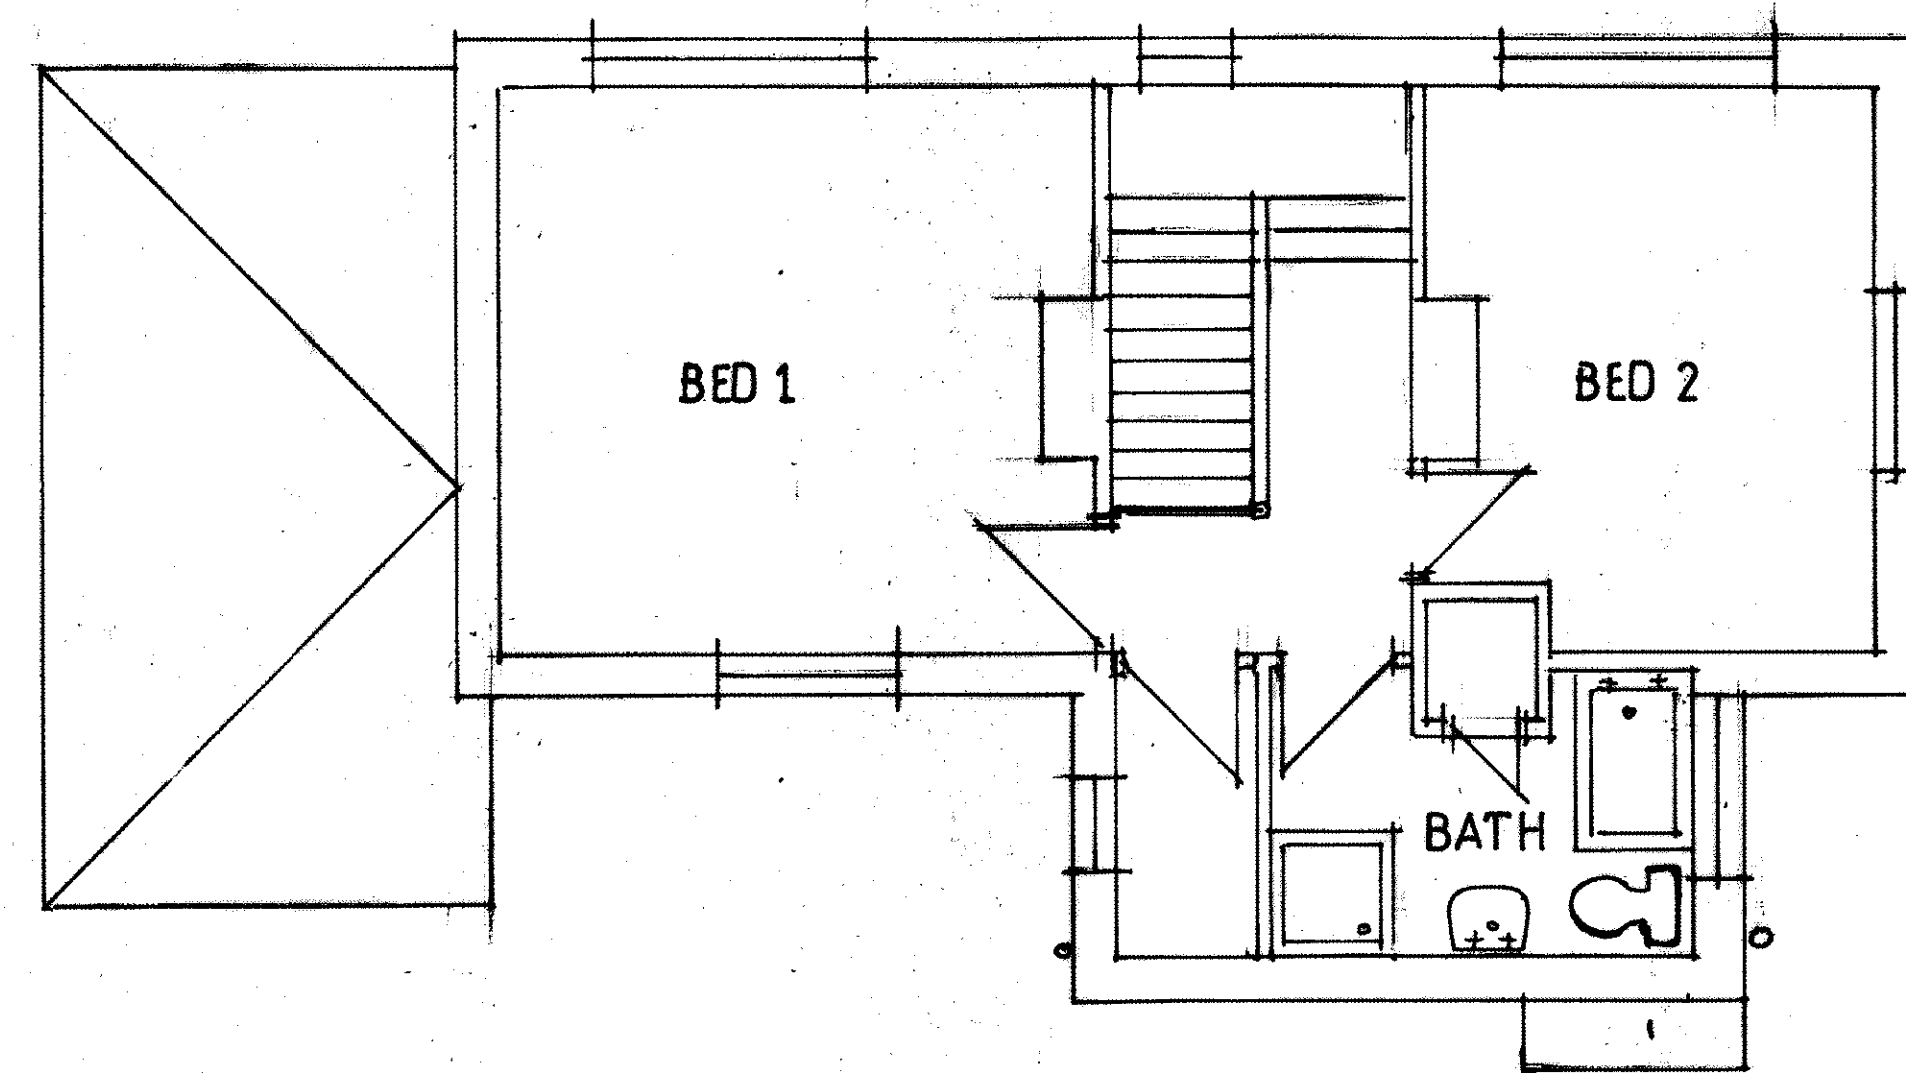

FIRST FLOOR PLAN

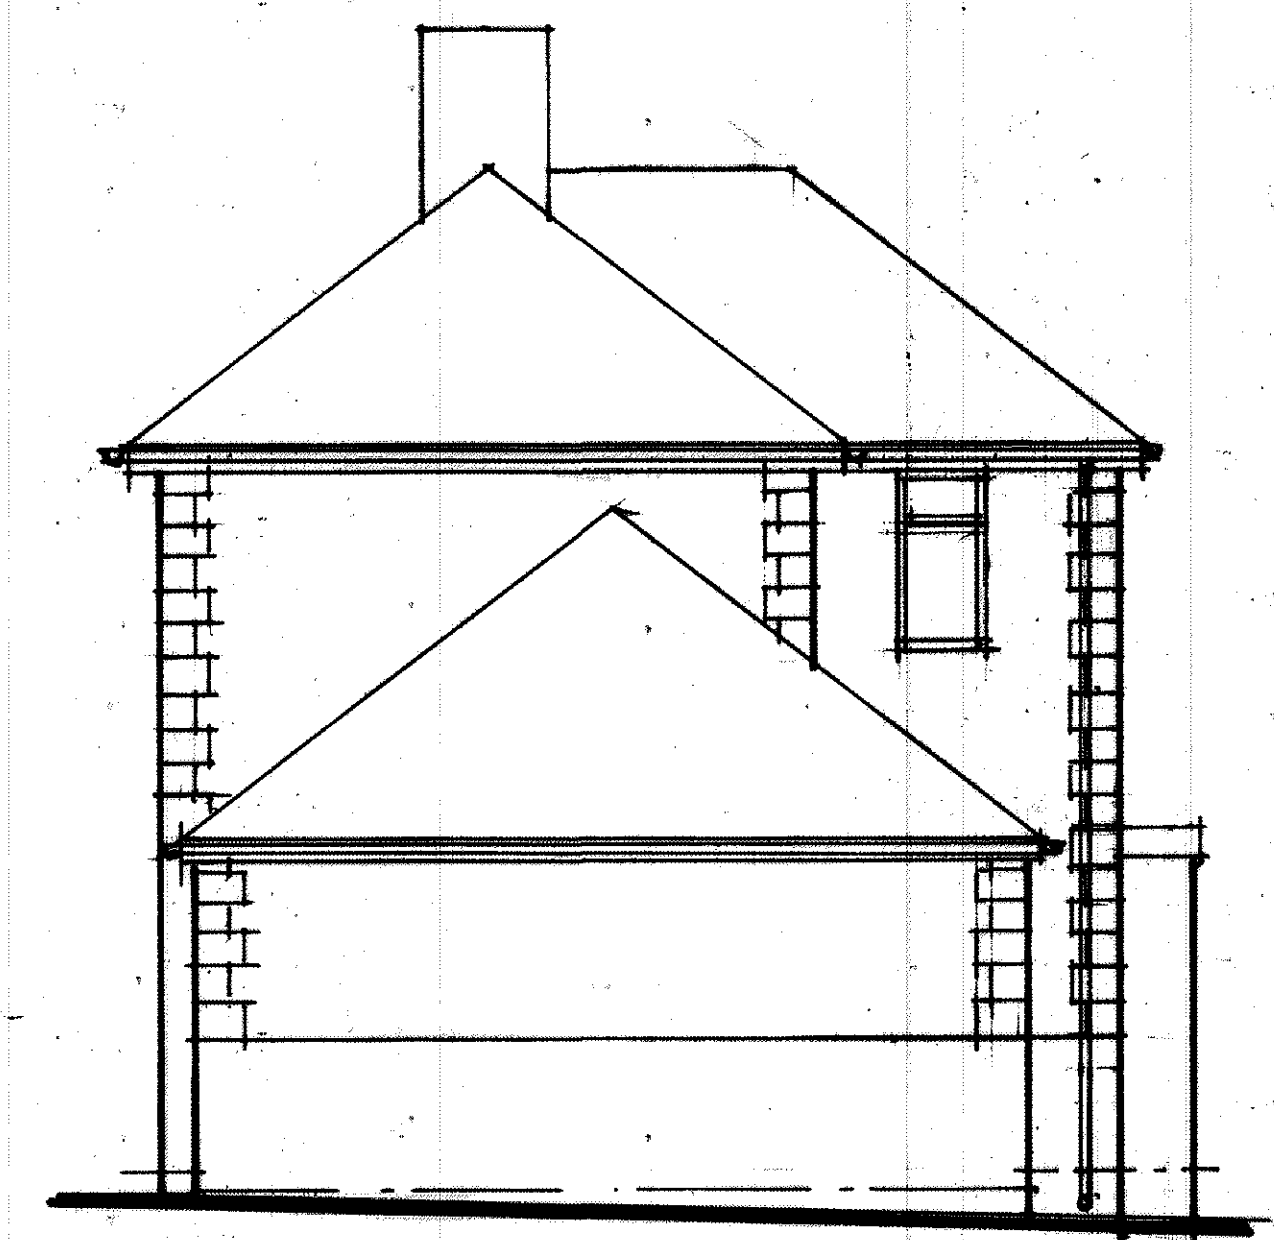

SIDE ELEVATION S.W.

TUDOR
BUILDING DESIGN AND SURVEYING SERVICES
38 LINDBURN ROAD
MEIR HAY
STOKE-ON-TRENT ST3 5RW

Project Description:
Single Storey Rear Extension at
104 Basfordbridge Lane, Cheddleton, Staffordshire, ST13. 7EQ.

Client: Mr. & Mrs. I. Brough
Date: 17/05/2023
Scale: 1-50
Drawing: Existing Plans and Elevations
DRWG. No. T - 88 - 001 Revision