


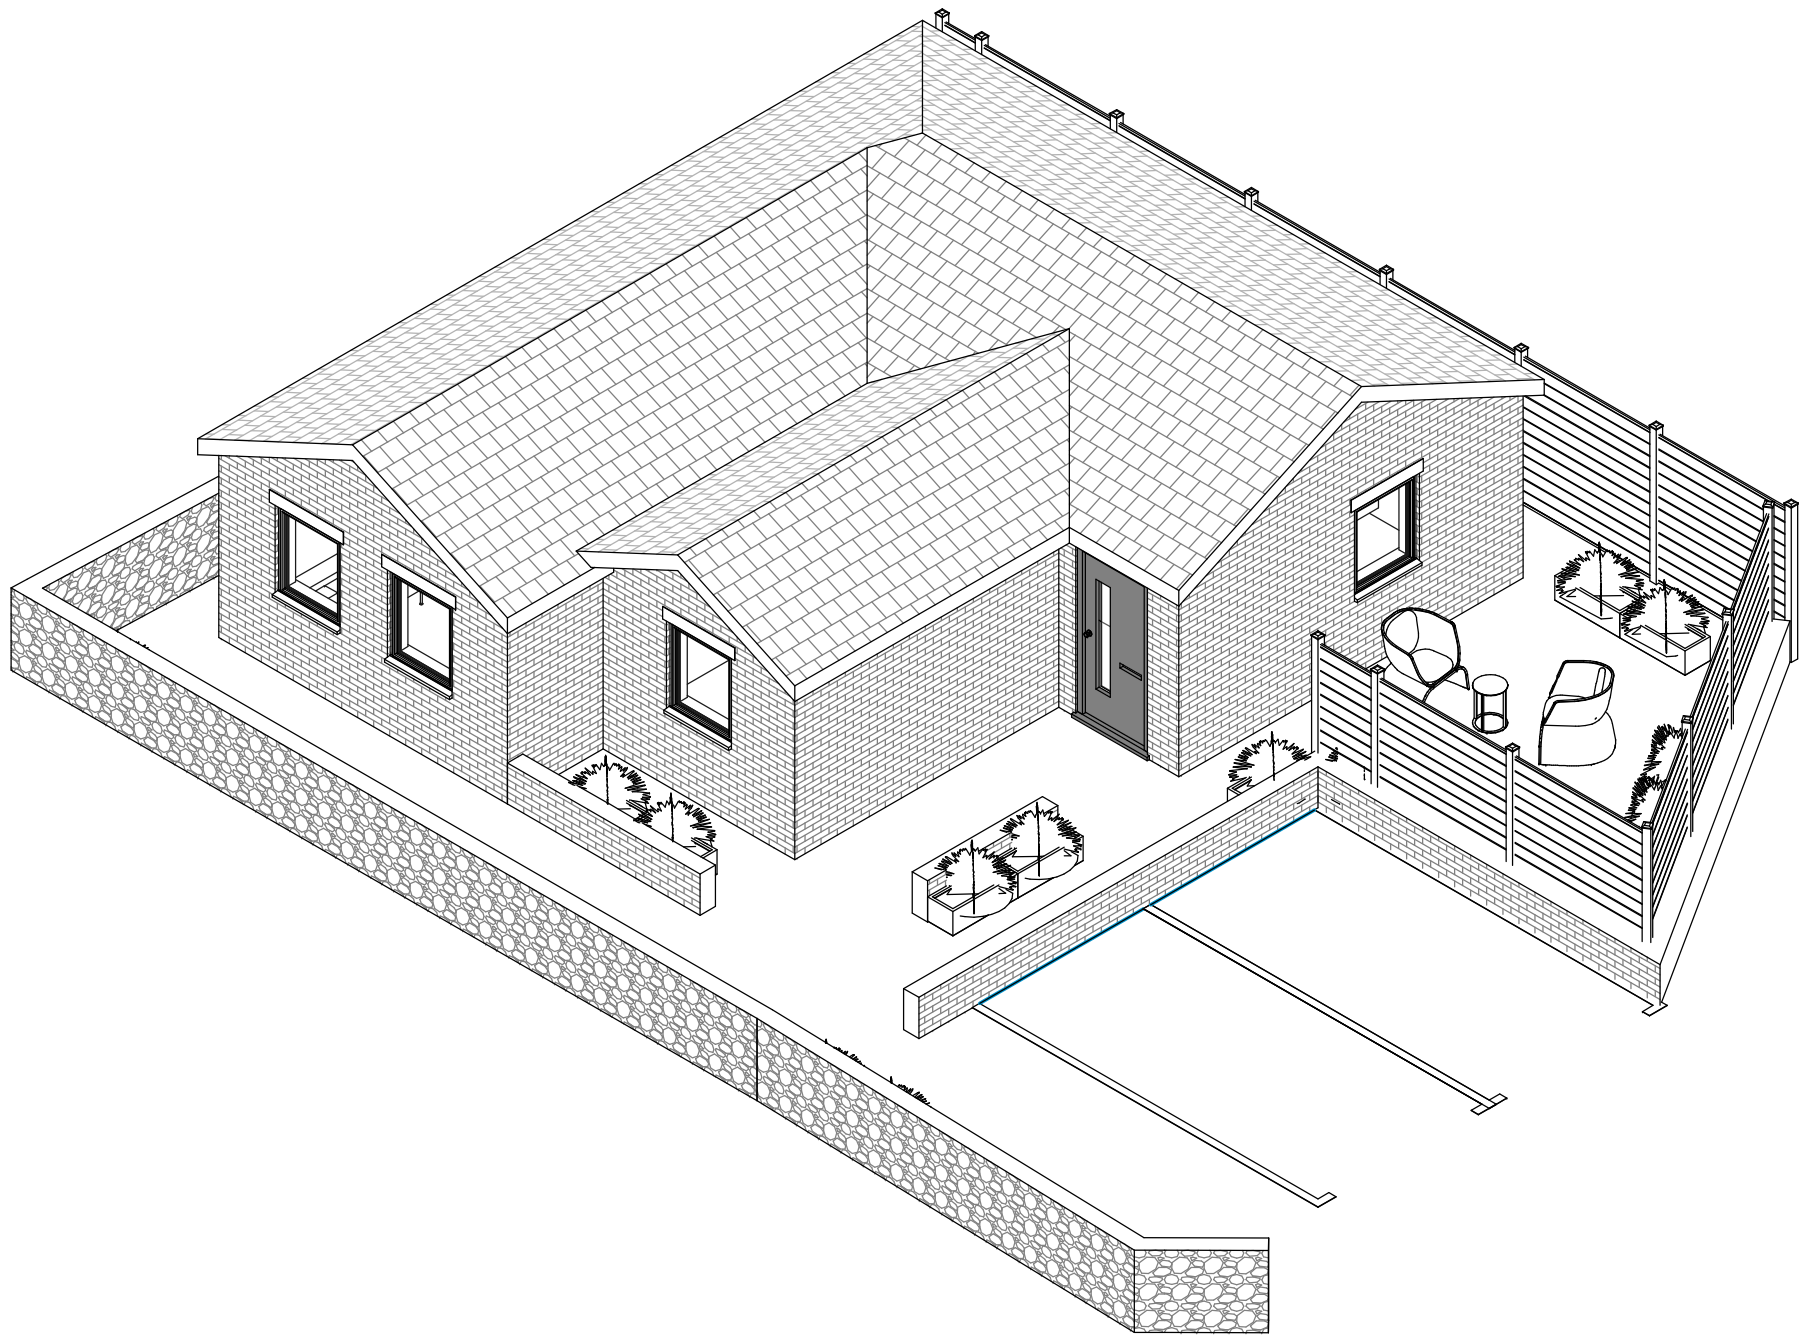

Client's Name
P Climpson

Drawing Title
3D View

Date
Oct 23

Title
Breach Road, Brown Edge

A 10/10/23 Planning Issue

Rev Date Revision Details Dr Ch

Status
PLANNING

CAD Plot Date: 10/10/2023 09:18:01