


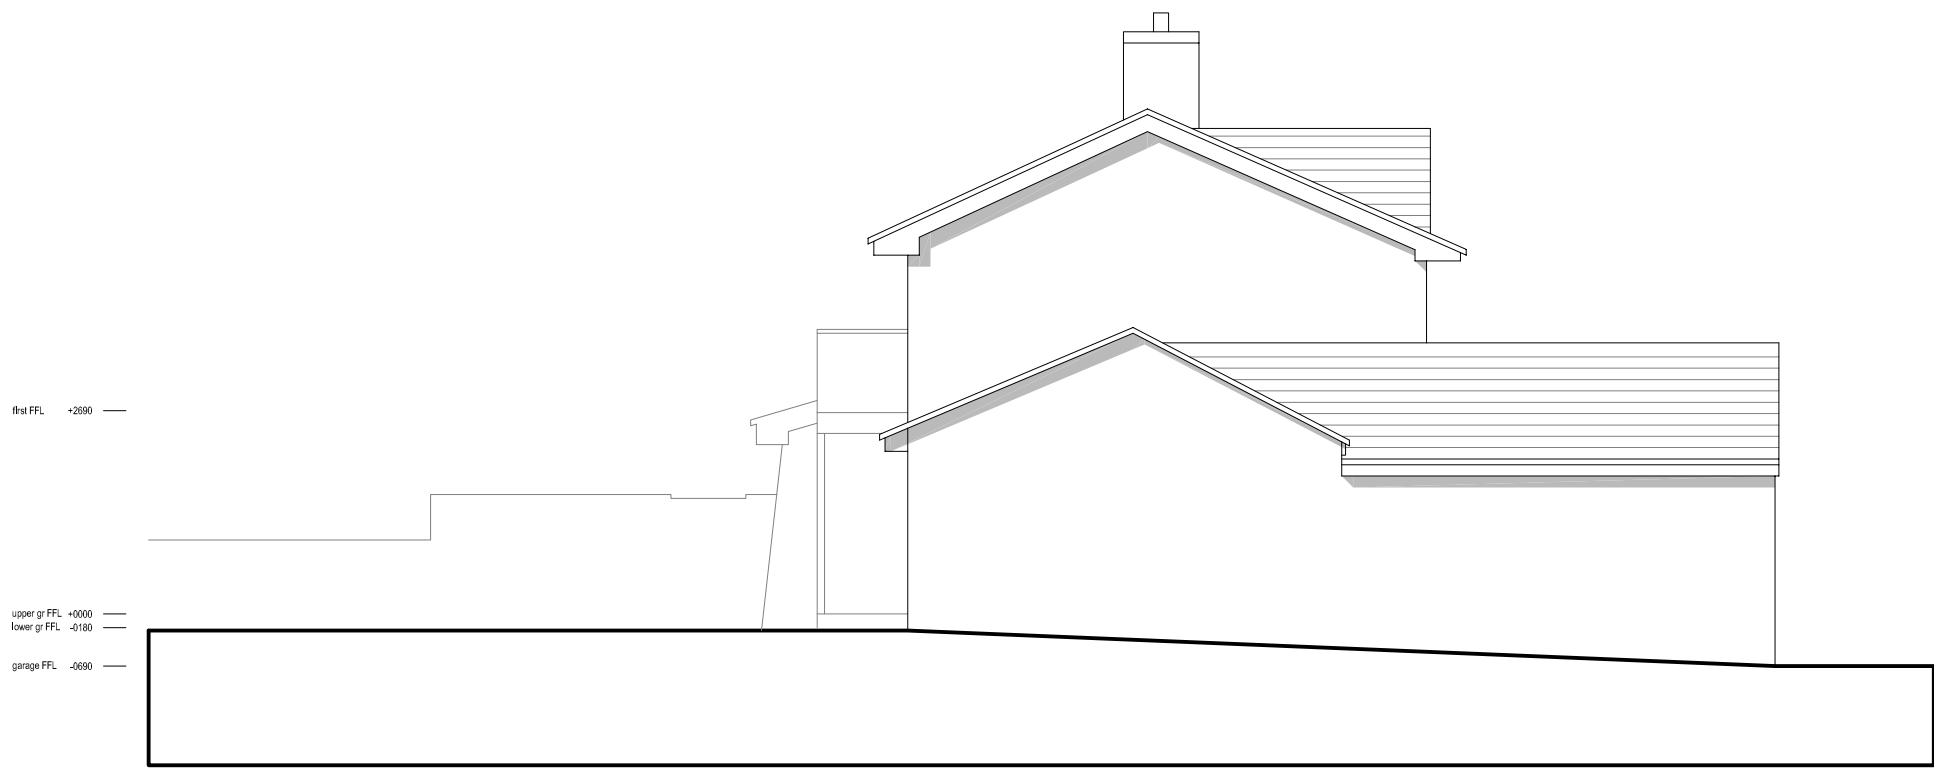


elevation A_as existing scale 1 / 100




elevation B_as existing scale 1 / 100



elevation C_as existing scale 1 / 100

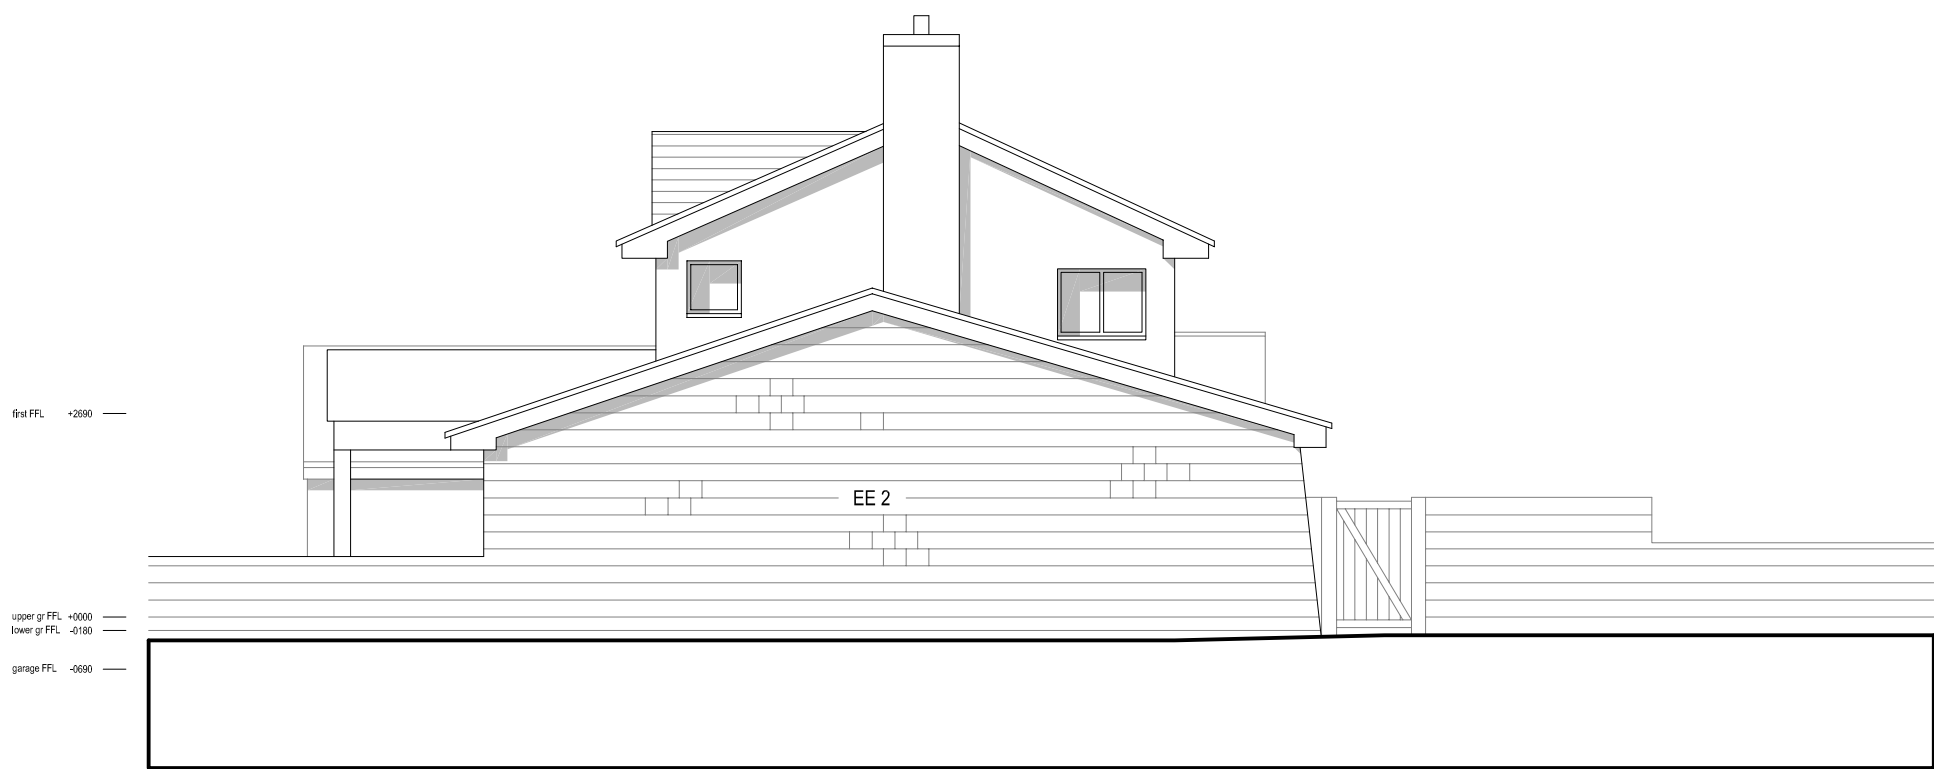


elevation D_as existing scale 1 / 100

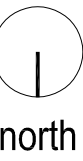

key to elevations_as existing

- ER existing roof_plain grey concrete tile
- EF existing fascias_dark grey
- EE 1 existing walls_white render
- EE 2 existing walls_stonework
- EE 3 existing walls_blue brick
- EE 4 existing walls_light brown timber cladding
- EW existing windows_grey aluminium
- ED existing doors_grey aluminium
- ES existing skylights_grey frames

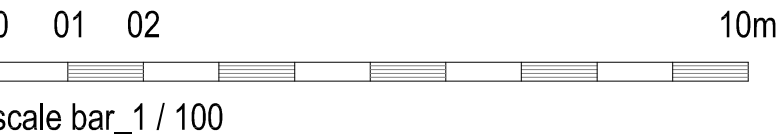

Hewitt&CarrArchitects

A: DaisyBank House | 17-19 Leek Road | Cheadle | ST10 1JE
T: 01538 756888
E: enquiries@hcarchitects.co.uk
W: www.hcarchitects.co.uk

Client
Mr P & Dr A Hopkin

Project
Stonefield House, Stanley Village,
Stanley, Stoke-on-Trent, ST9 9LX

Title
Elevations
As Existing

Status
Planning
Date 13 / 10 / 2023
Scale @ A1 1 / 100

Drawn DM
Checked

Project No
01304 AS (0) 004

Rev -

PLANNING