


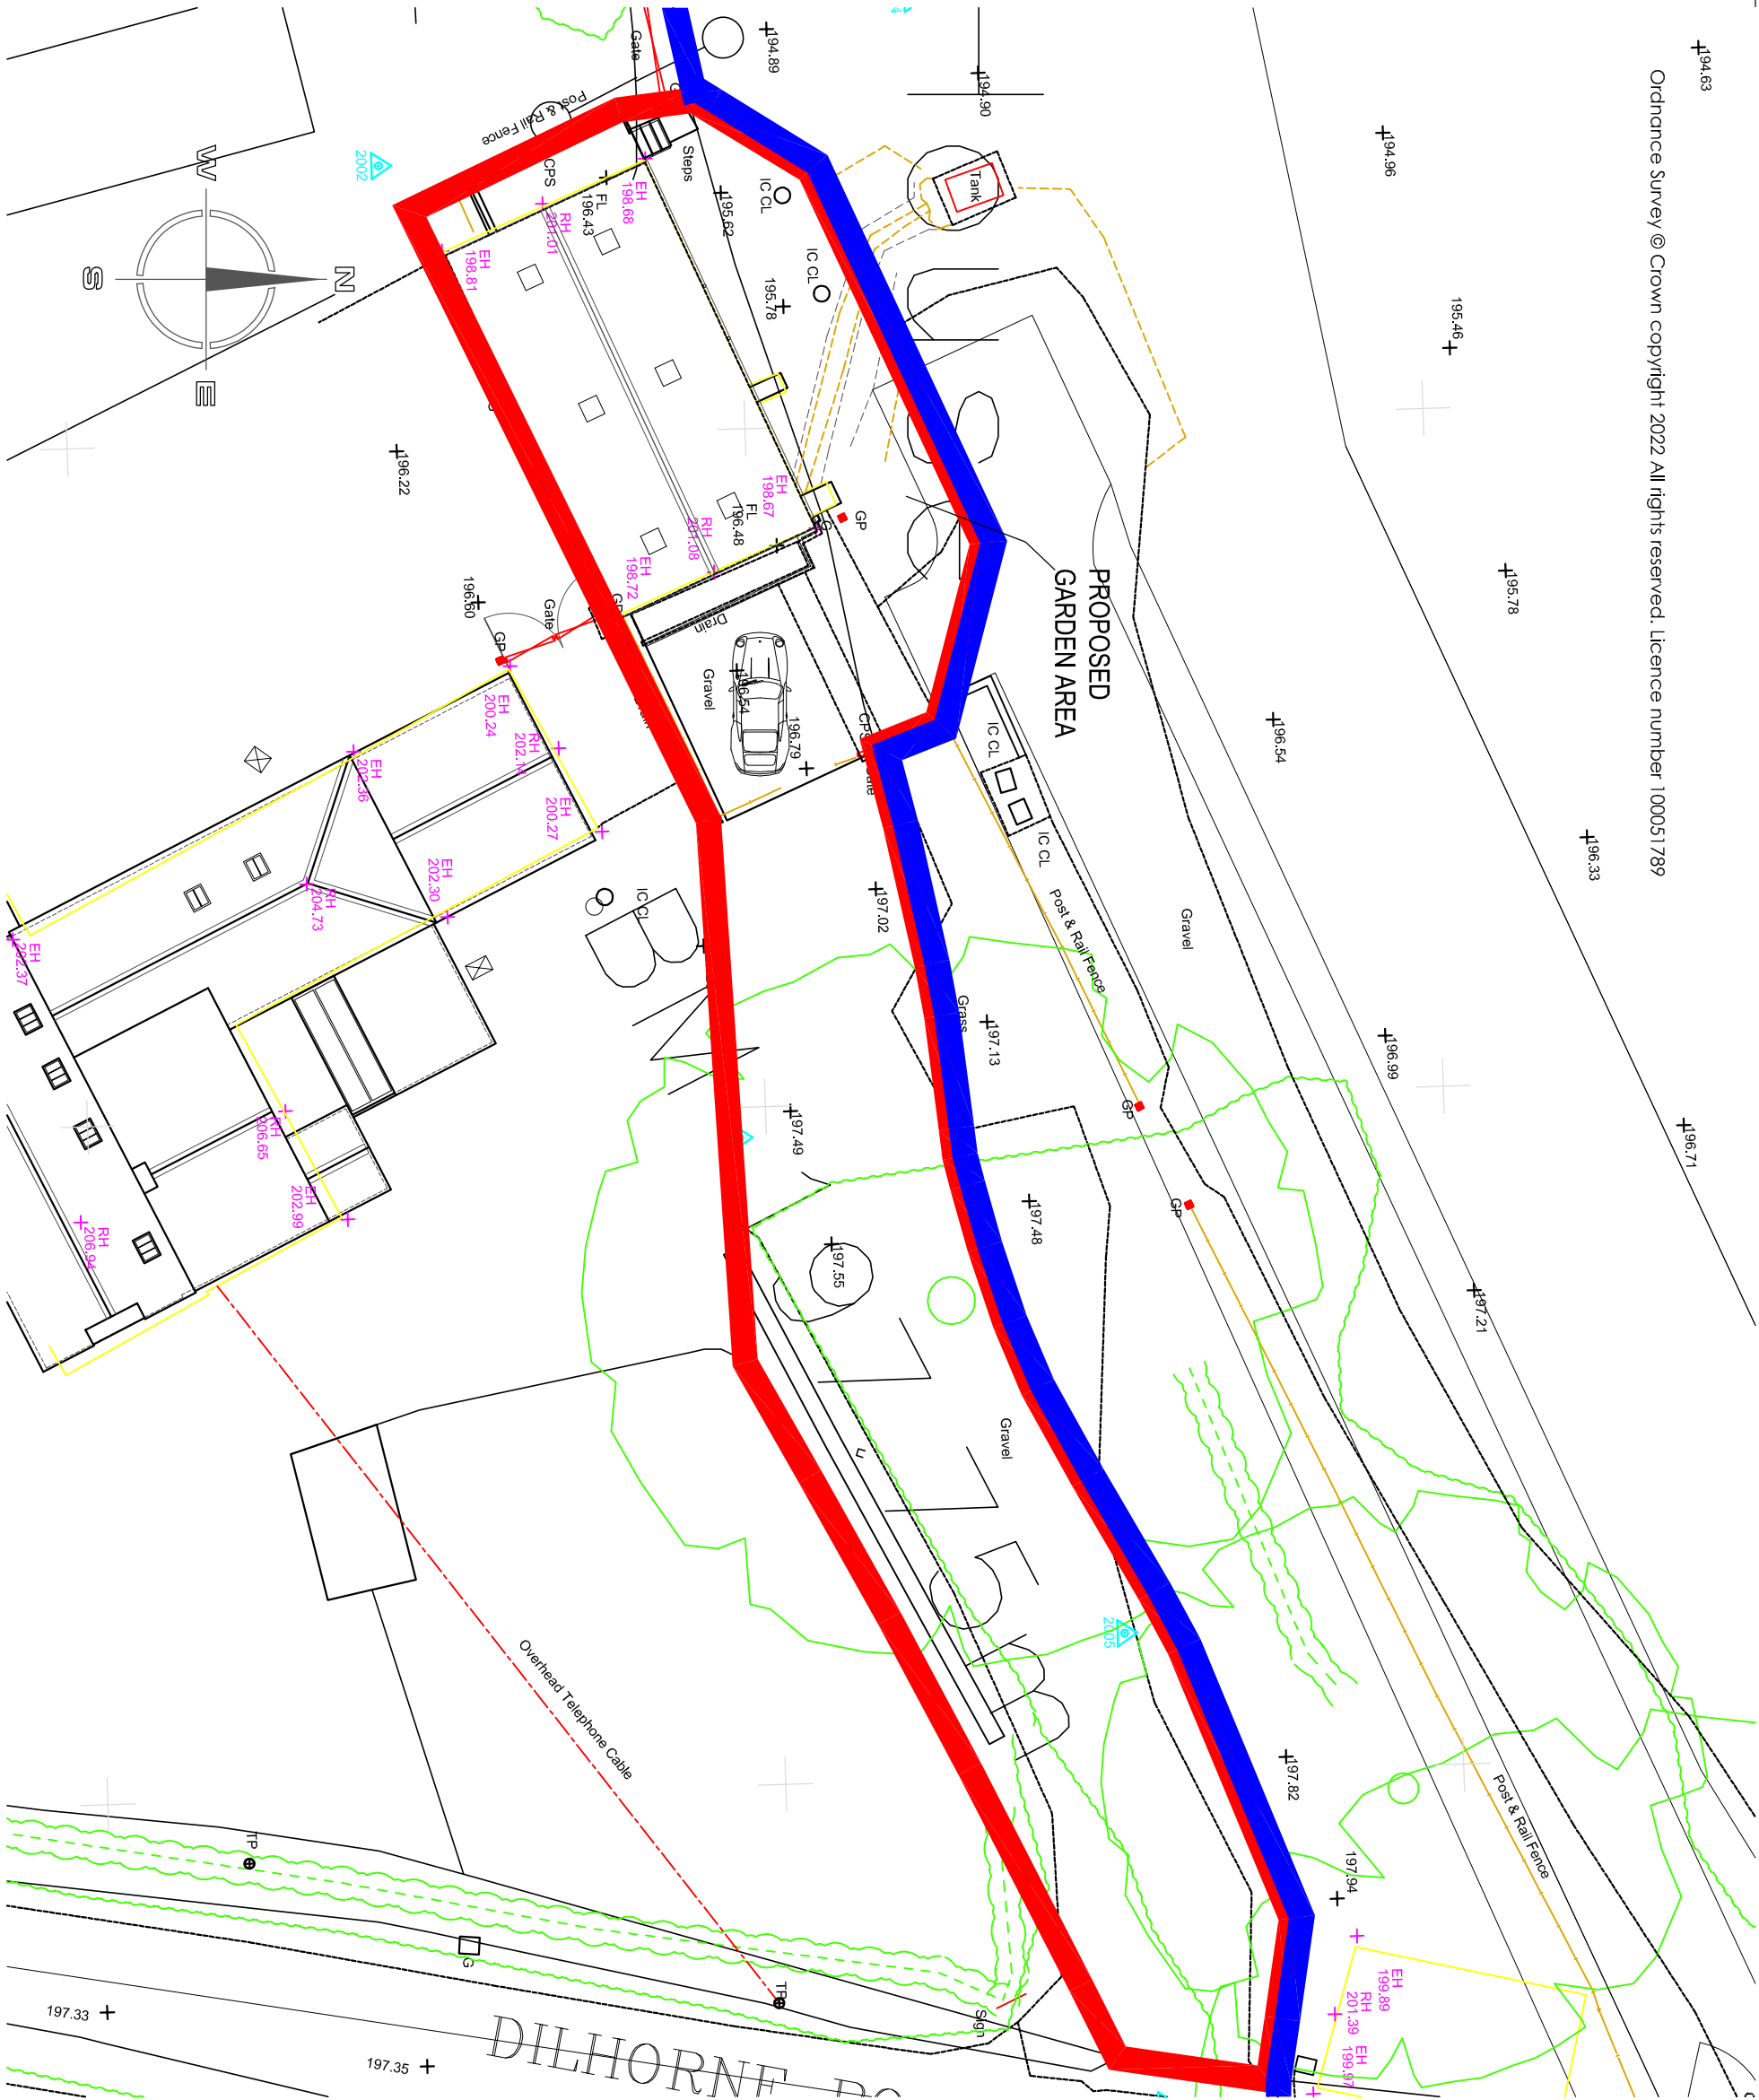

SITE LAYOUT PLAN 1:200

Copyright of this drawing is vested in the Architect and it must not be copied or reproduced without consent. Figured dimensions only are to be taken from this drawing. All contractors must visit the site and be responsible for taking and checking all dimensions relative to their work. Hewitt&Carr Architects Ltd are to be advised of any variation between drawings and site conditions. CLIENTS ARE ADVISED TO CLARIFY DIMENSIONS WITH THE ARCHITECT PRIOR TO SETTING OUT AND NOT TO SCALE FROM THE DRAWING.

Rev	Drawn	Comments	Date
-----	-------	----------	------

Hewitt&Carr Architects
A: DaisyBank House | 17-19 Leek Road | Cheddle | ST10 1JE
T: 01538 756888
E: enquiries@hccarchitects.co.uk
W: www.hccarchitects.co.uk

Client
MR WARD

Project
PROPOSED CHANGE OF USE AT FIELD
HOUSE COTTAGE DILHORNE ROAD
FORSBROOK ST11 9DL

Title
SITE LAYOUT PLAN AS EXISTING

Status
PLANNING

Date
AUG 2023

Scale
@A3 AS NOTED

Project No
01299-PL(0)03

Drawing No.

Rev