


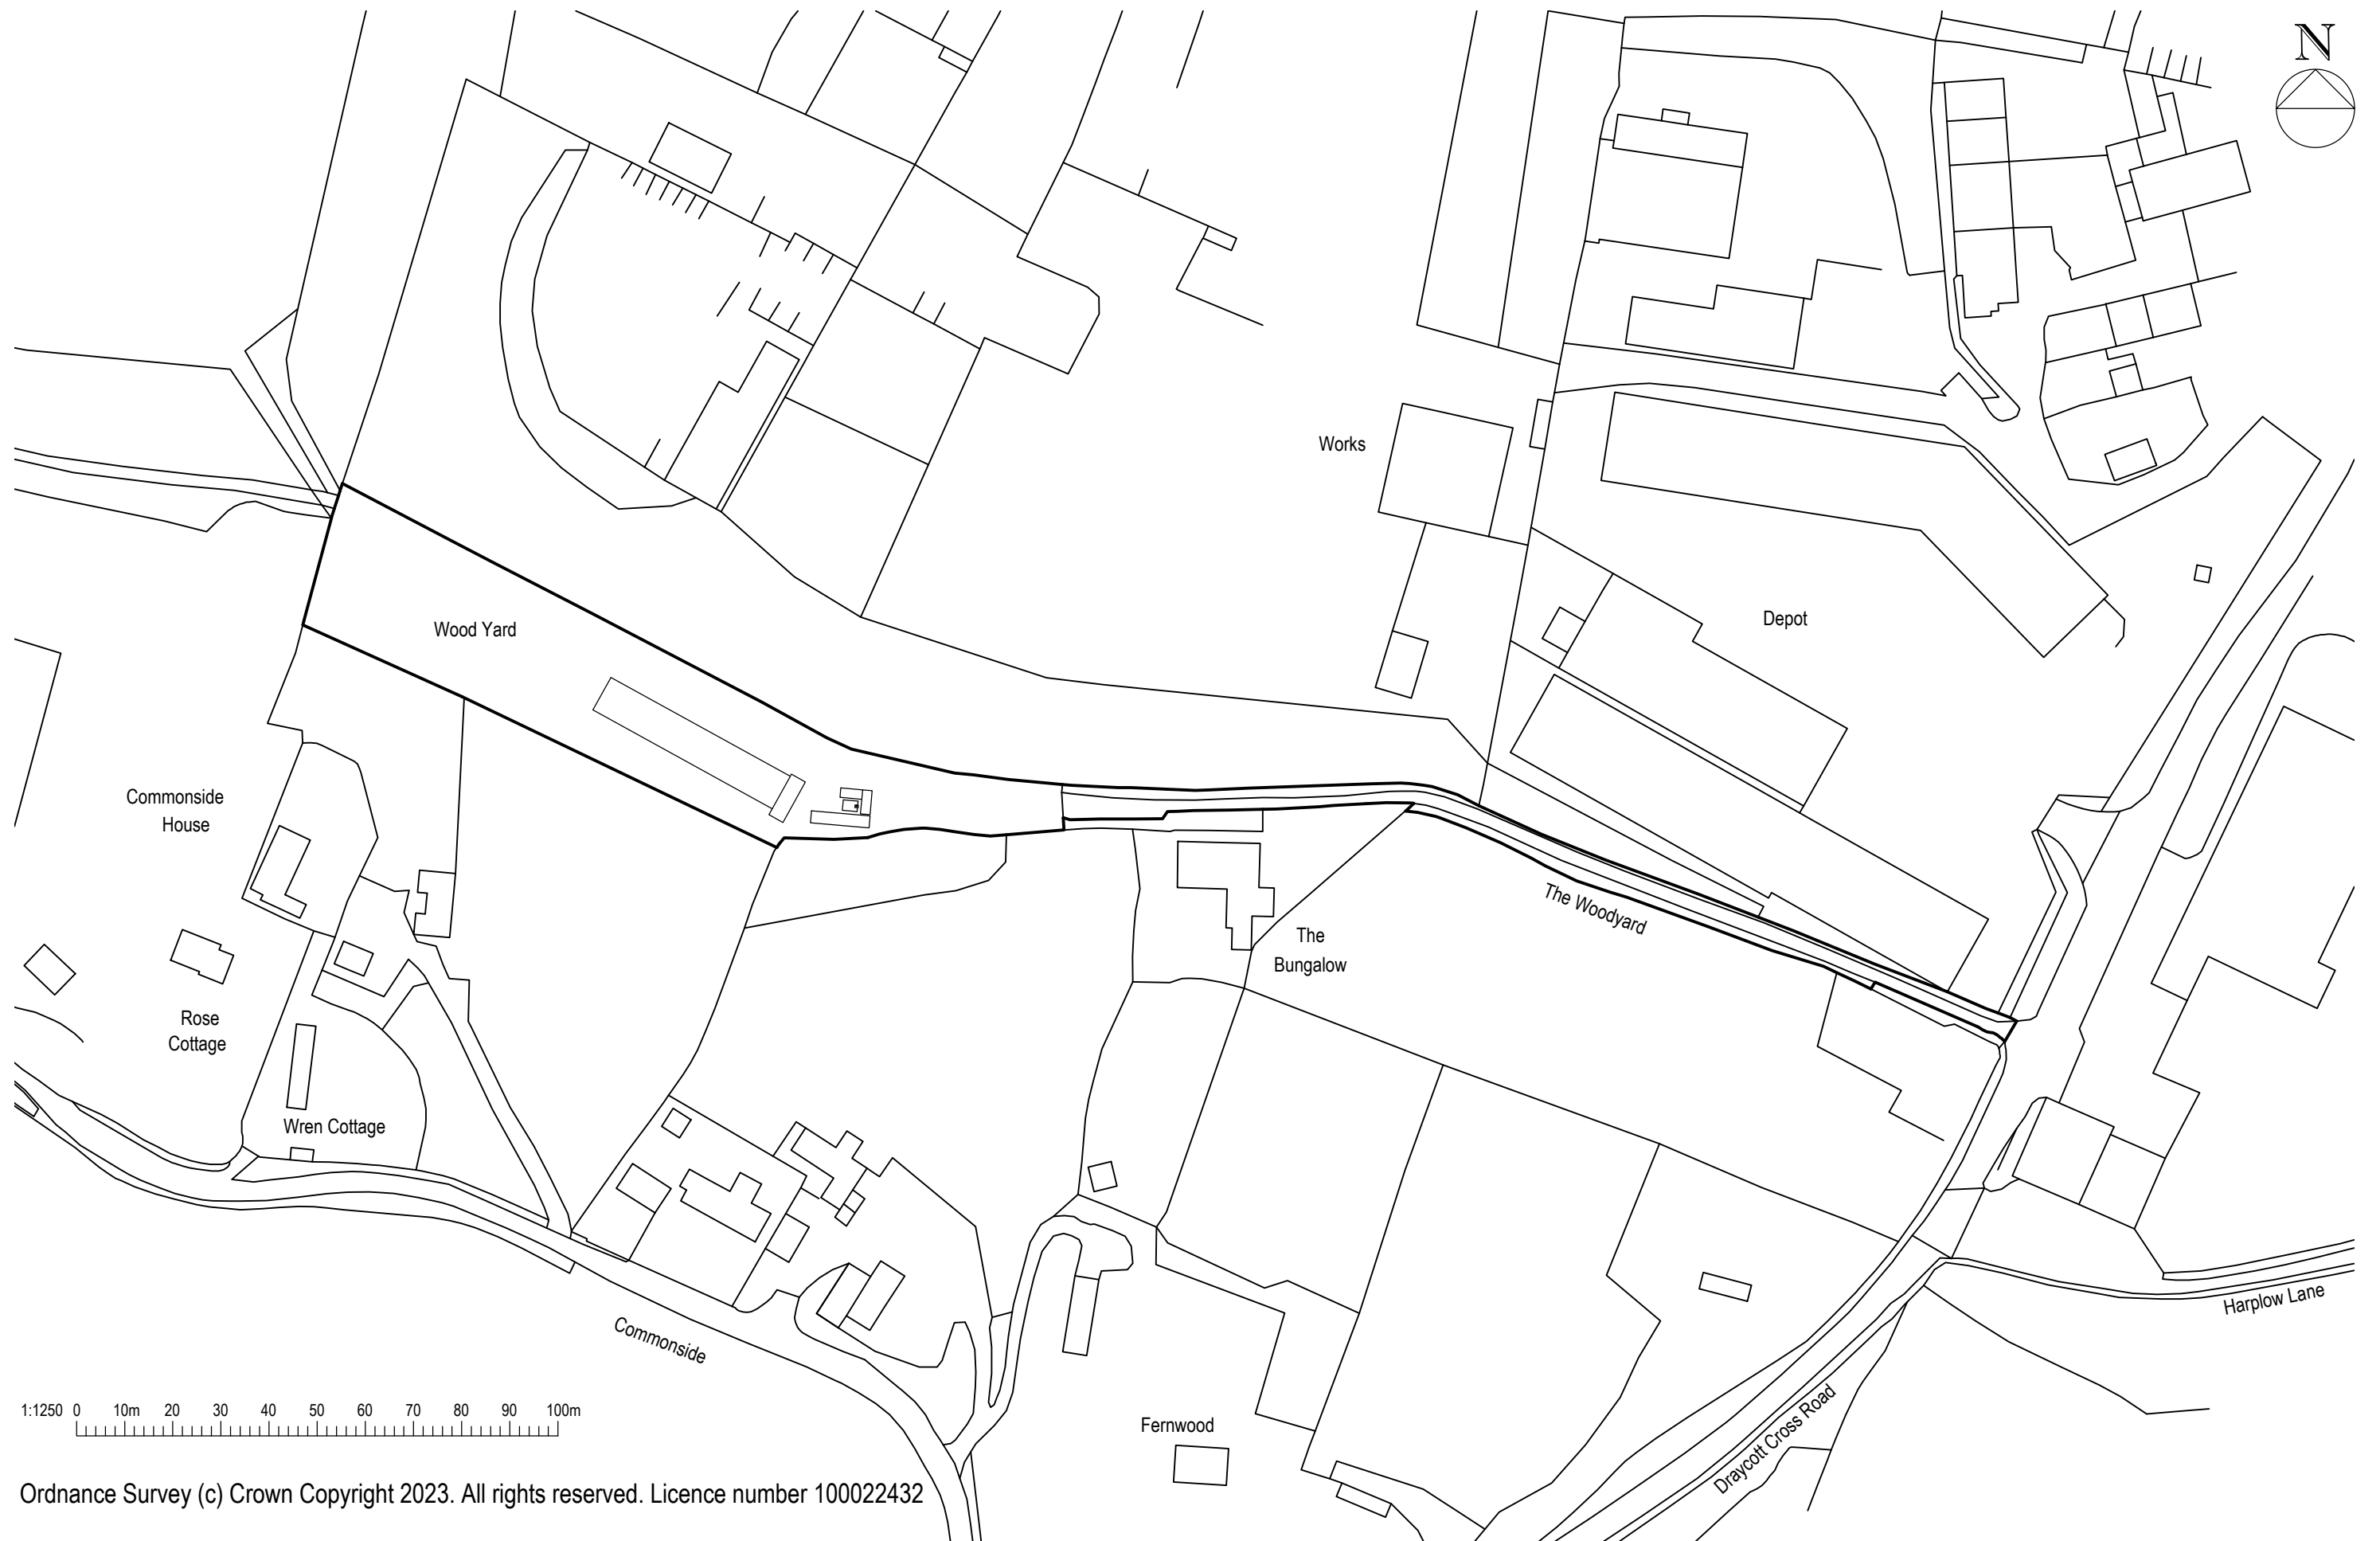

Ordnance Survey (c) Crown Copyright 2023. All rights reserved. Licence number 100022432

Andrew Martin Associates 44 Cramer Street, Stafford, Staffs. ST17 4BX Tel : 01785 614969		Client	Project	Drawing	Scale	Date	Job. No.	Drwg. No.	Rev.
		M. Gellatly & W. Dyke	The Woodyard, Draycott Cross Road, Brook Houses, Cheadle.	Site Location Plan	1:1250 @ A3	Oct 2023	594	LP1	