


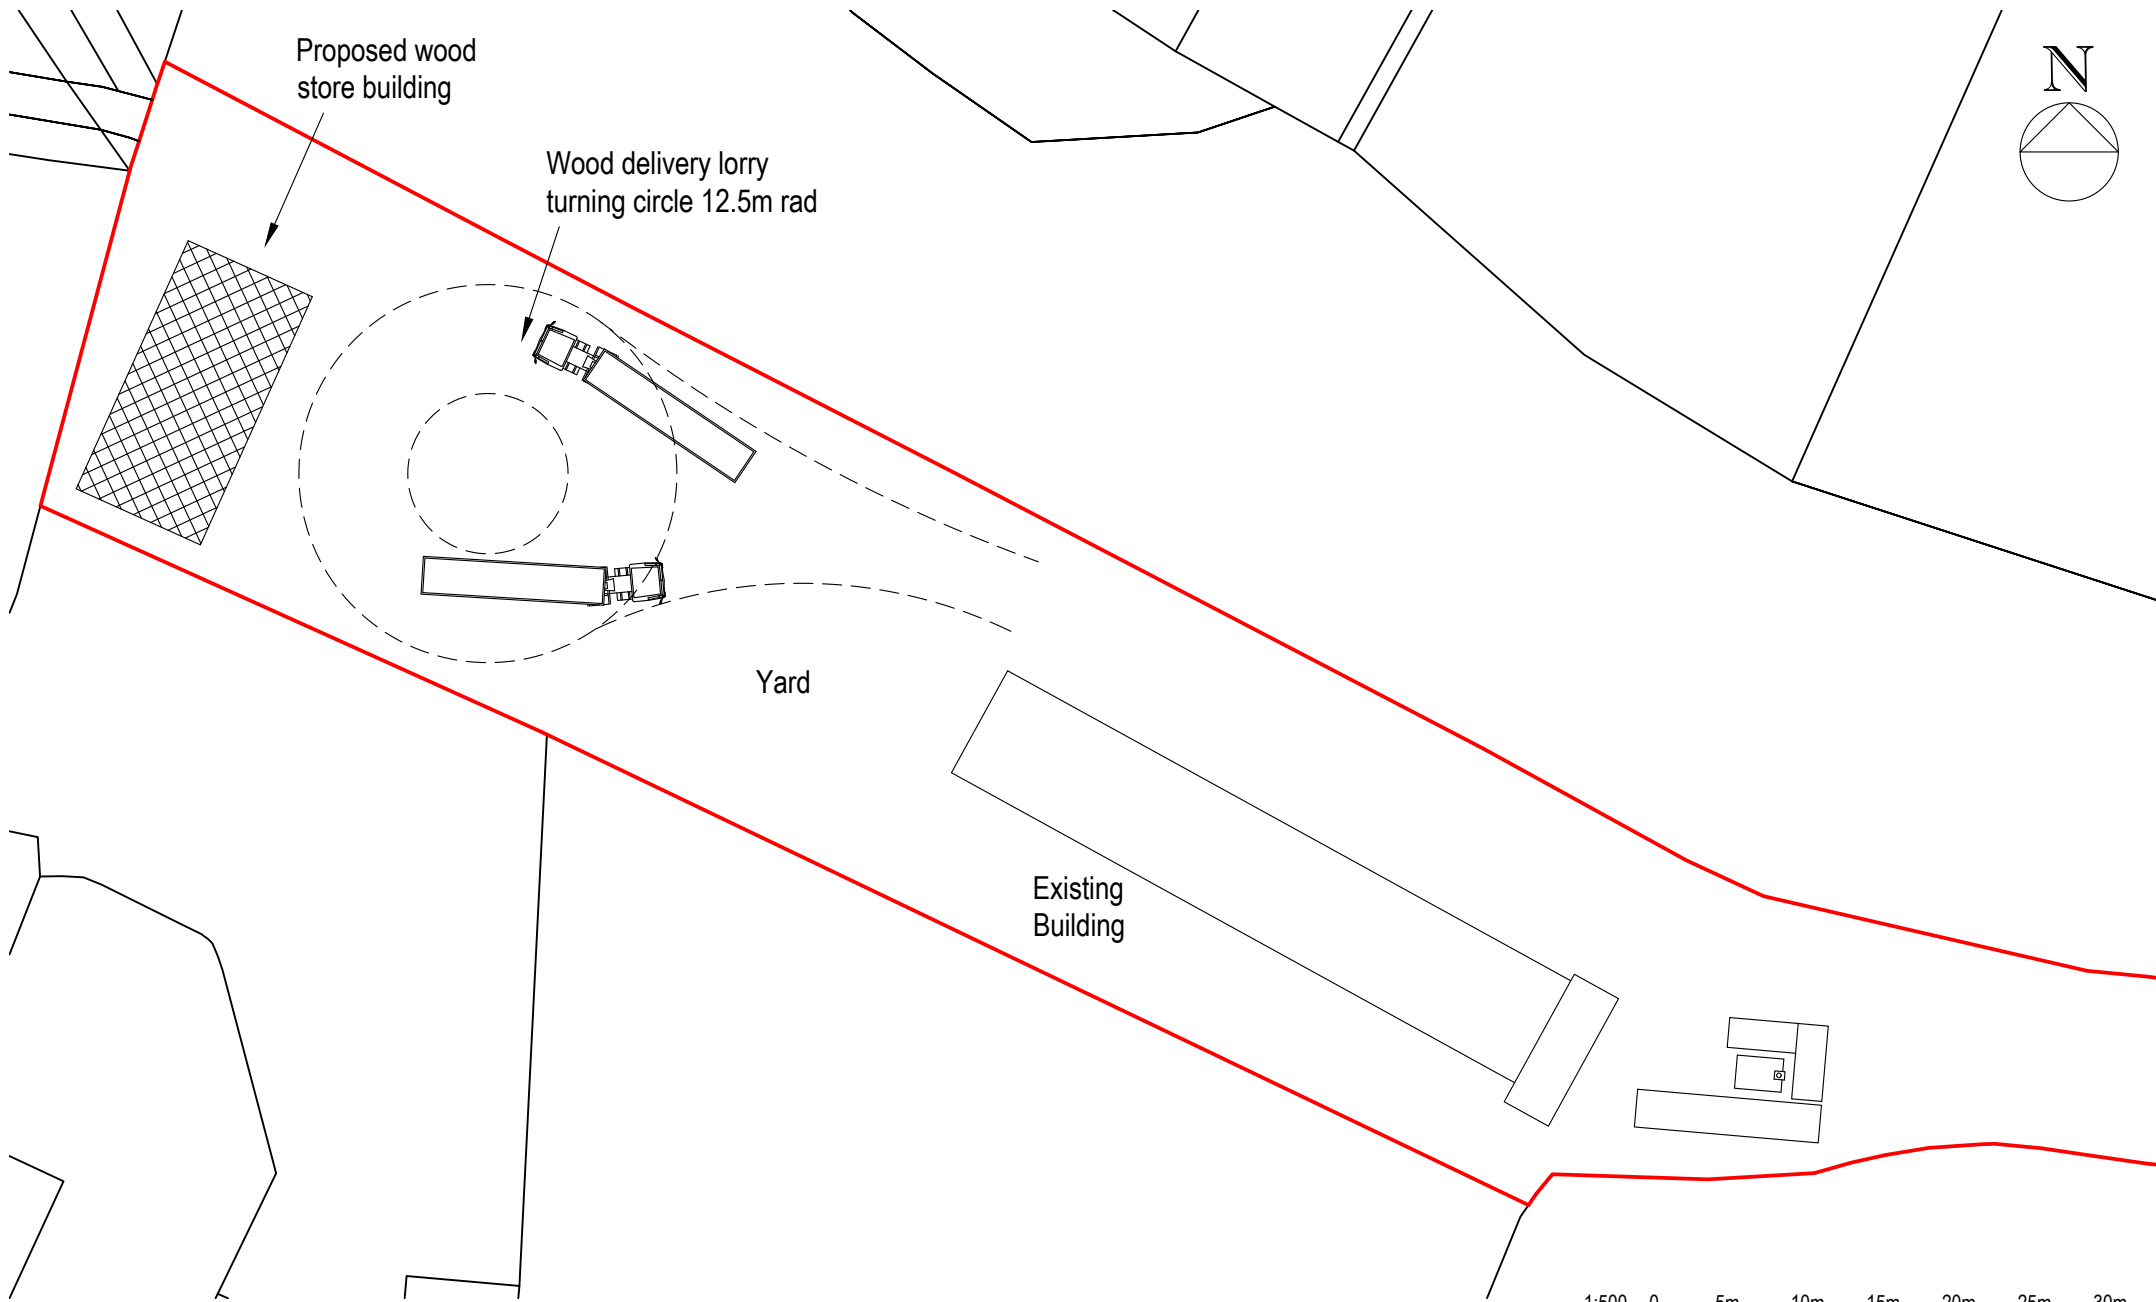

Ordnance Survey (c) Crown Copyright 2023. All rights reserved. Licence number 100022432

Andrew Martin Associates 44 Cramer Street, Stafford, Staffs. ST17 4BX Tel : 01785 614969 AMA	Client	Project	Drawing	Scale	Date	Job. No.	Dwg. No.
	M.Gellatly & W. Dyke	The Woodyard, Draycott Cross Road, Brook Houses, Cheadle.	Site Layout Plan	1:500@A4	Oct 2023	594	SP1