


DWELLING.

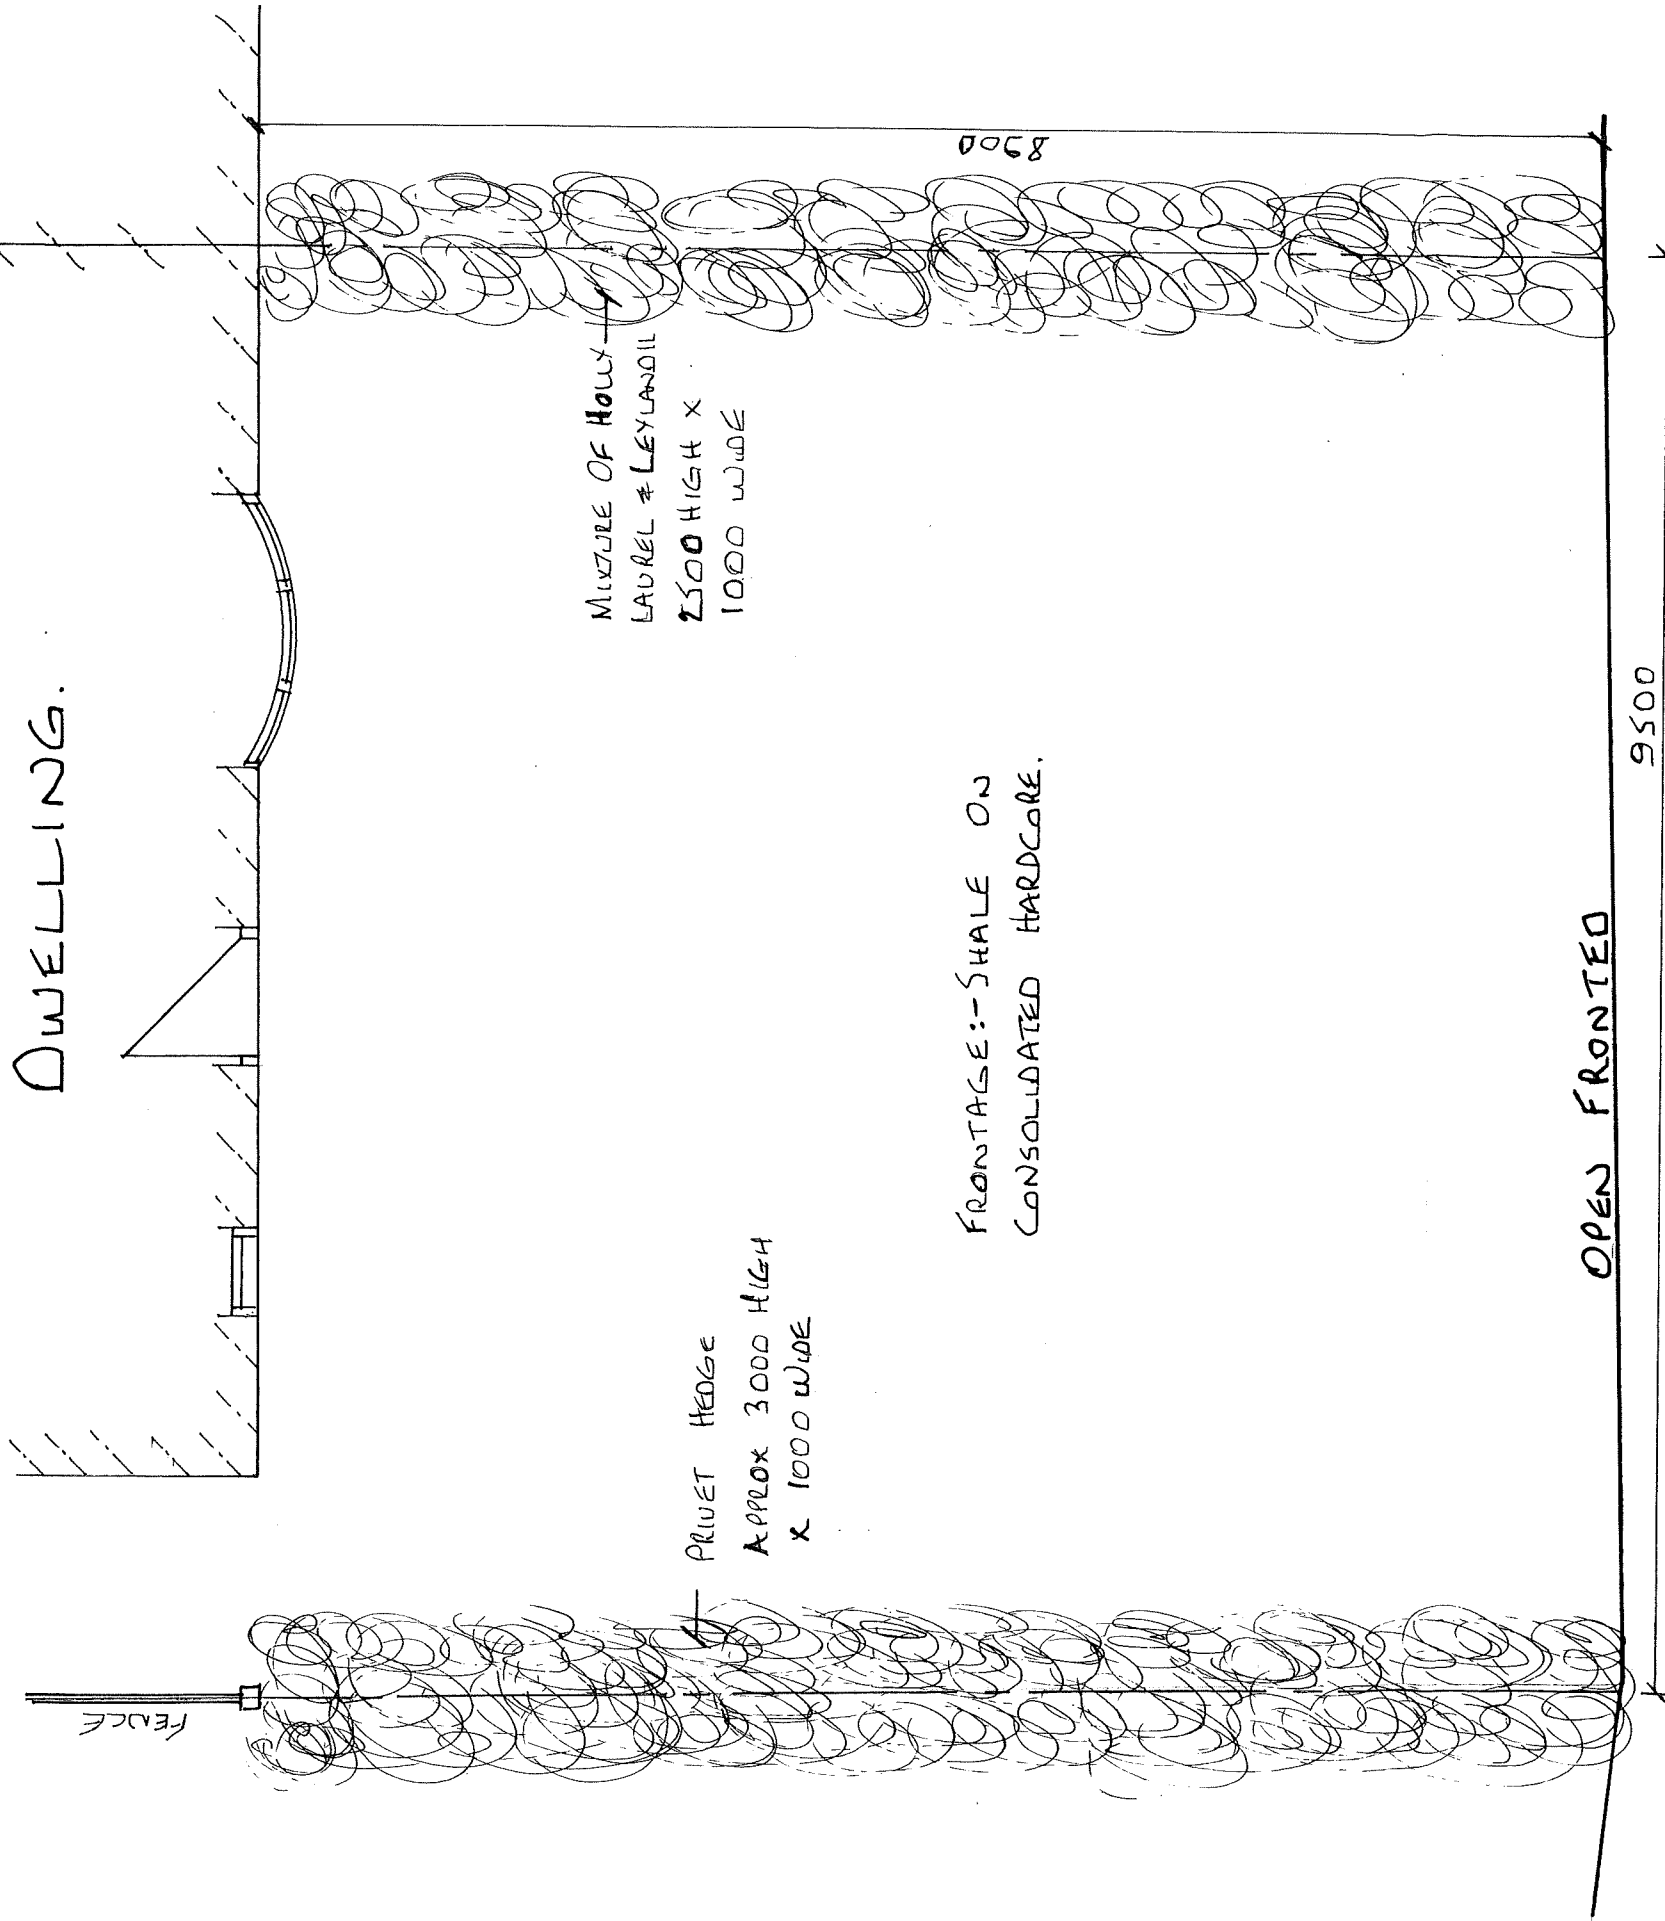

Geo. — [Symbol]

EXISTING FRONTAGE AT 22 BROOK
CLOSE, BLYTHE BRIDGE, STAFFS MOORLANDS.

MR. C. HEATON.

DRG No 175 A 16-2

SCALE 1:50

DATE 23.10.23