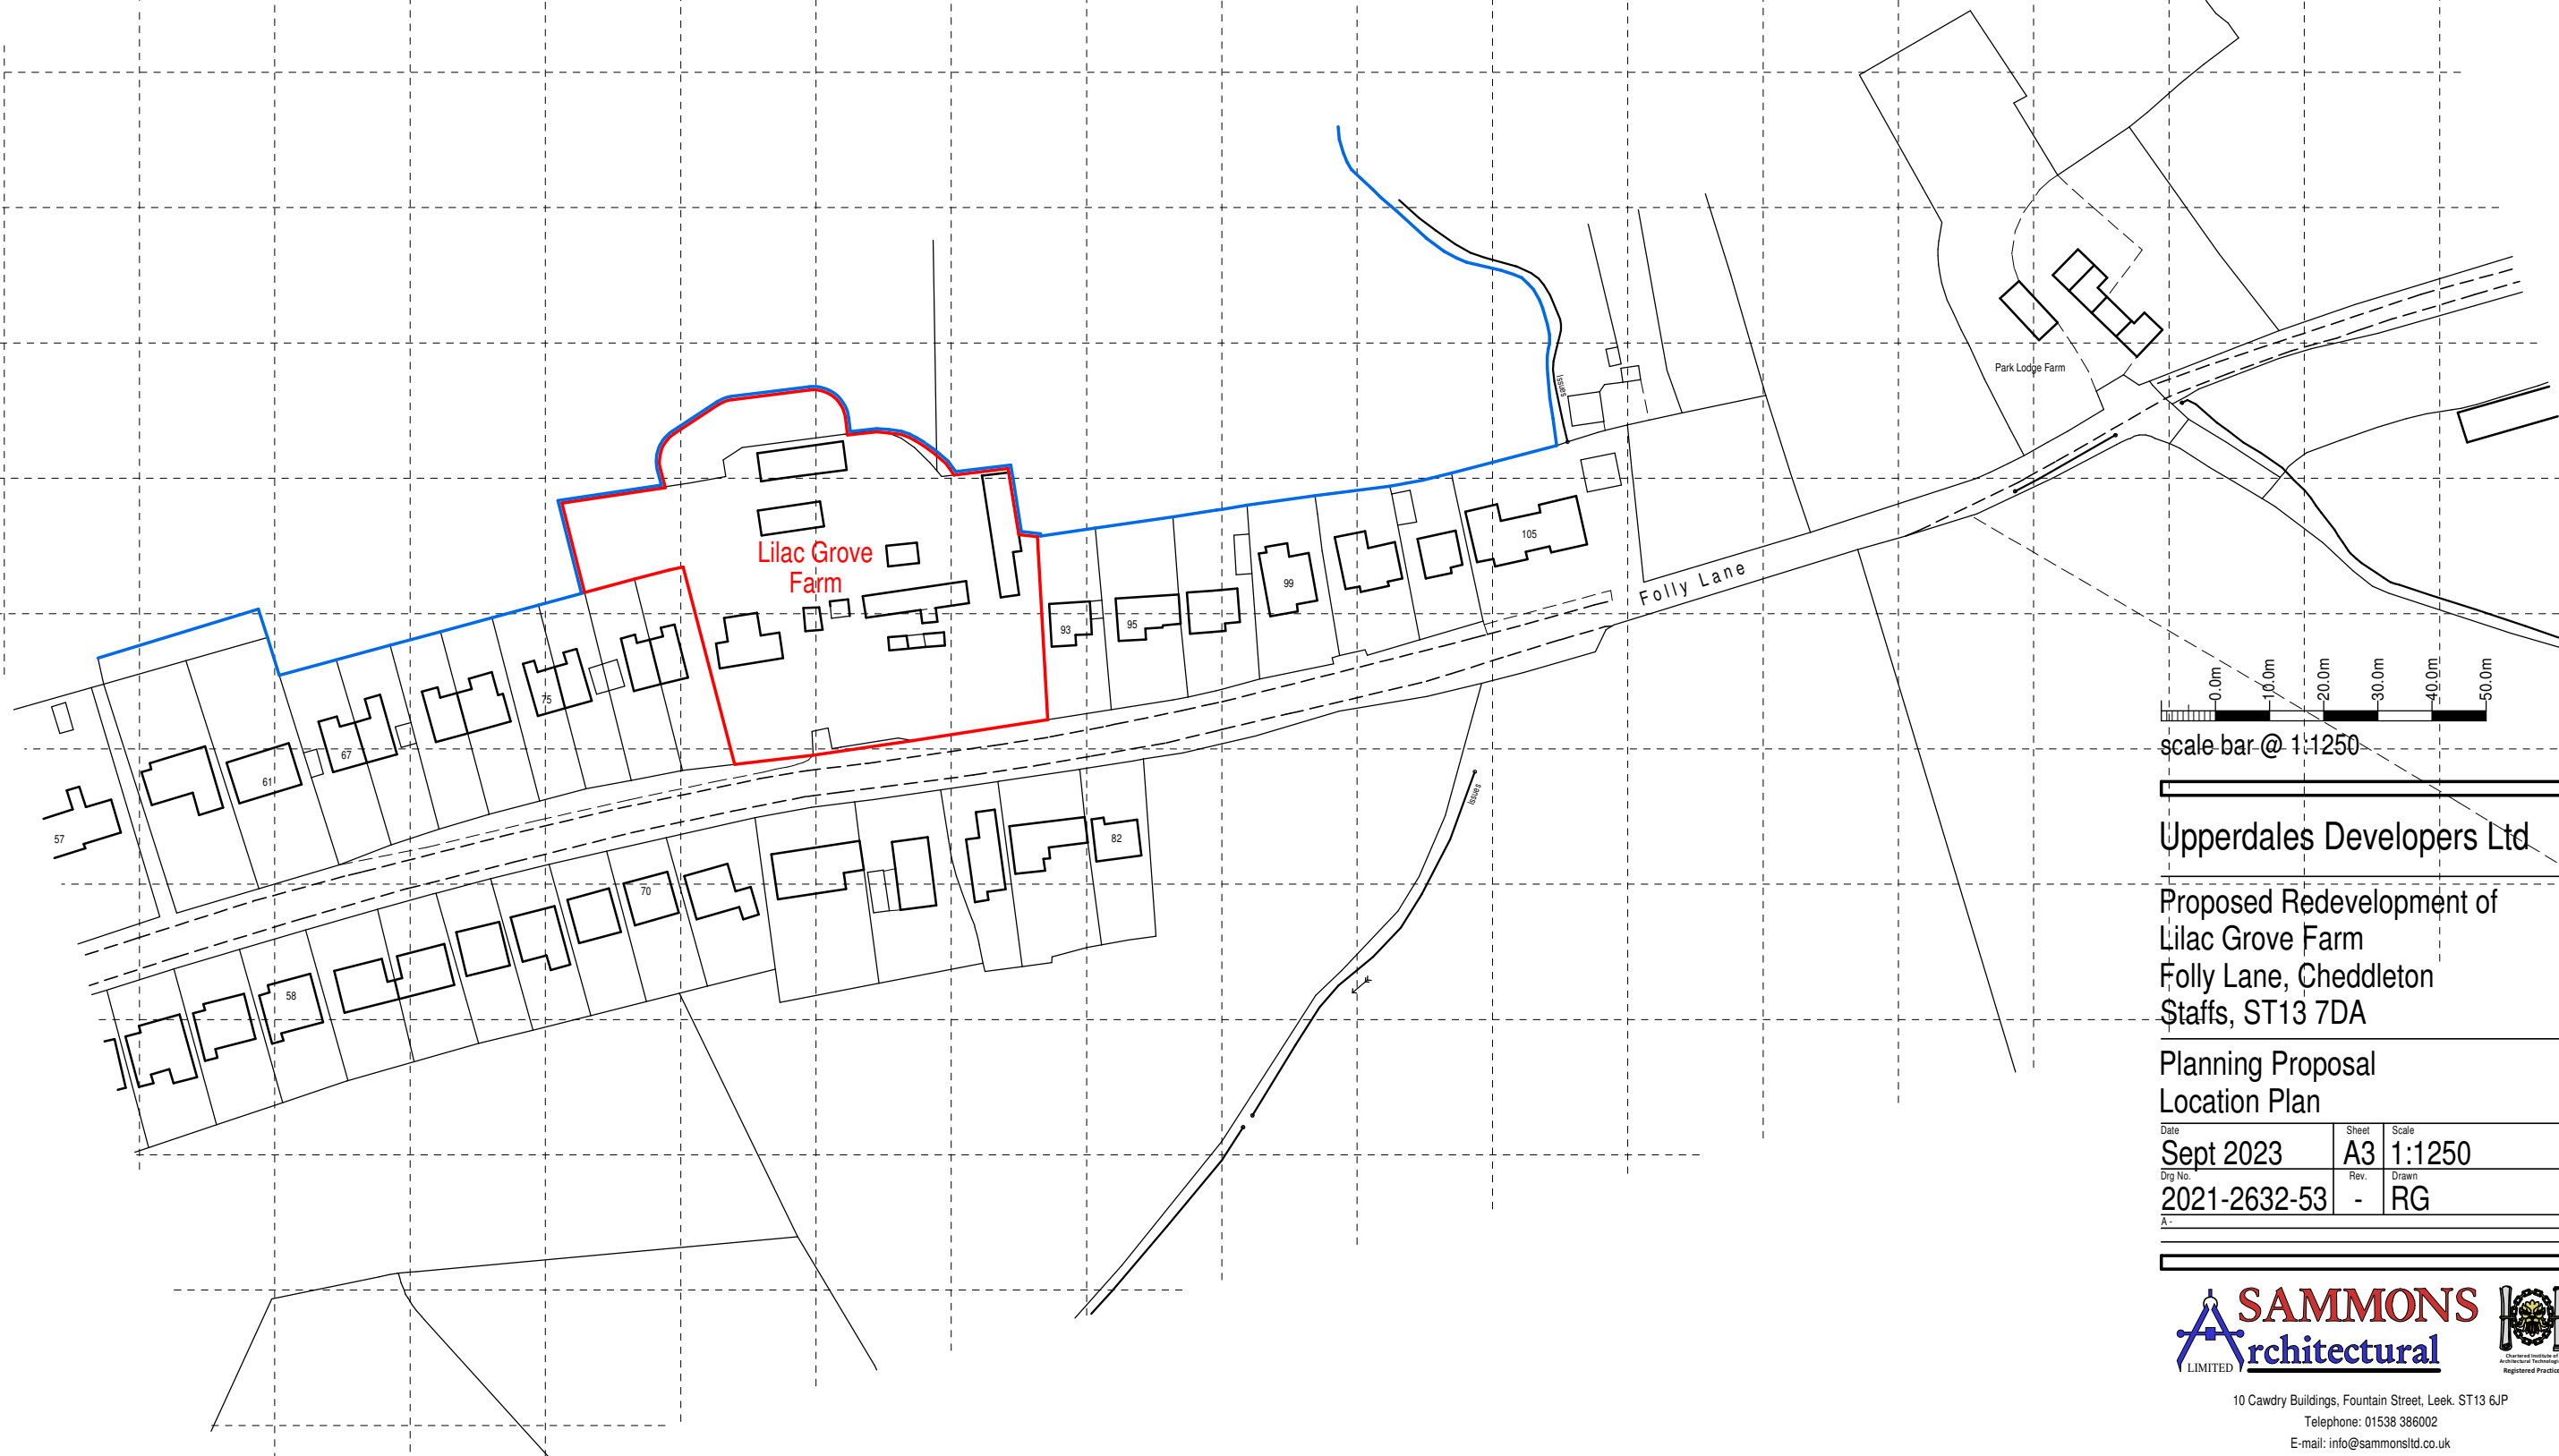
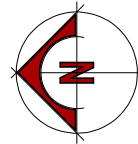


scale bar @ 1:1250

Upperdales Developers Ltd

Proposed Redevelopment of
Lilac Grove Farm
Folly Lane, Cheddleton
Staffs, ST13 7DA

Planning Proposal
Location Plan

Date	Sheet	Scale
Sept 2023	A3	1:1250
Dwg No.	Rev.	Drawn
2021-2632-53	-	RG

A-



10 Cawdry Buildings, Fountain Street, Leek. ST13 6JP
Telephone: 01538 386002
E-mail: info@sammonsltd.co.uk
Web: www.sammonsltd.co.uk