
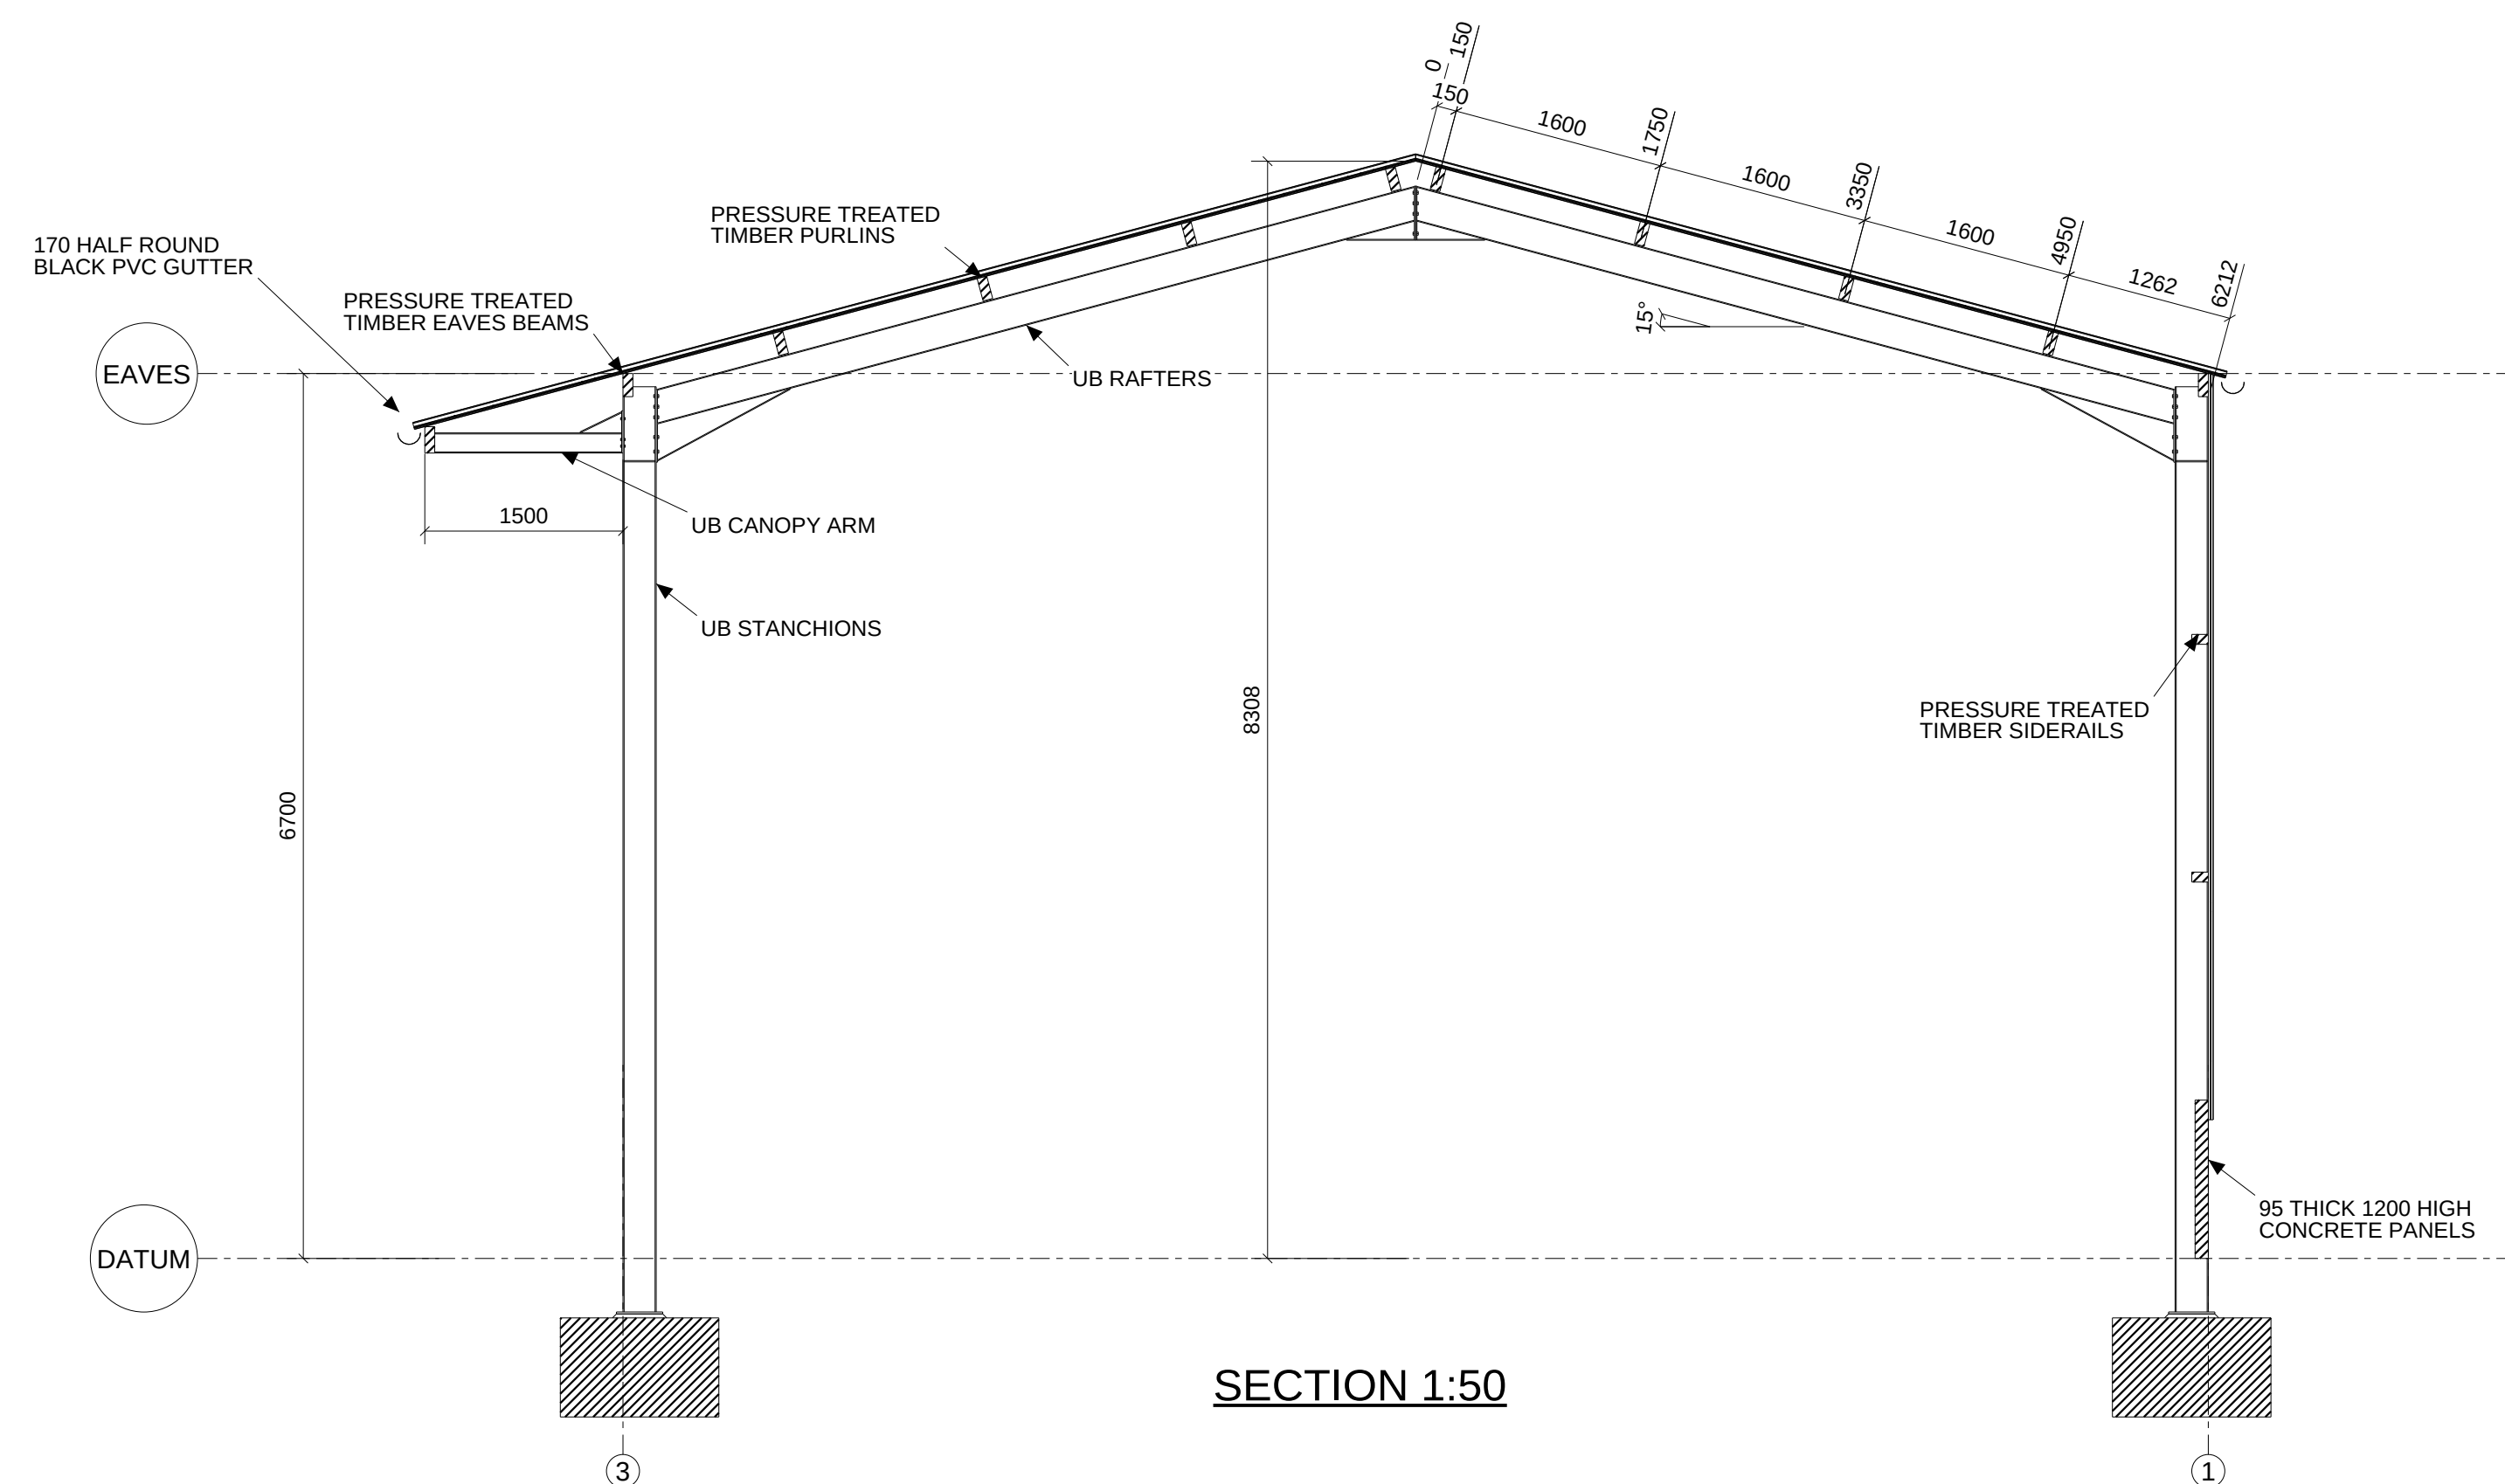
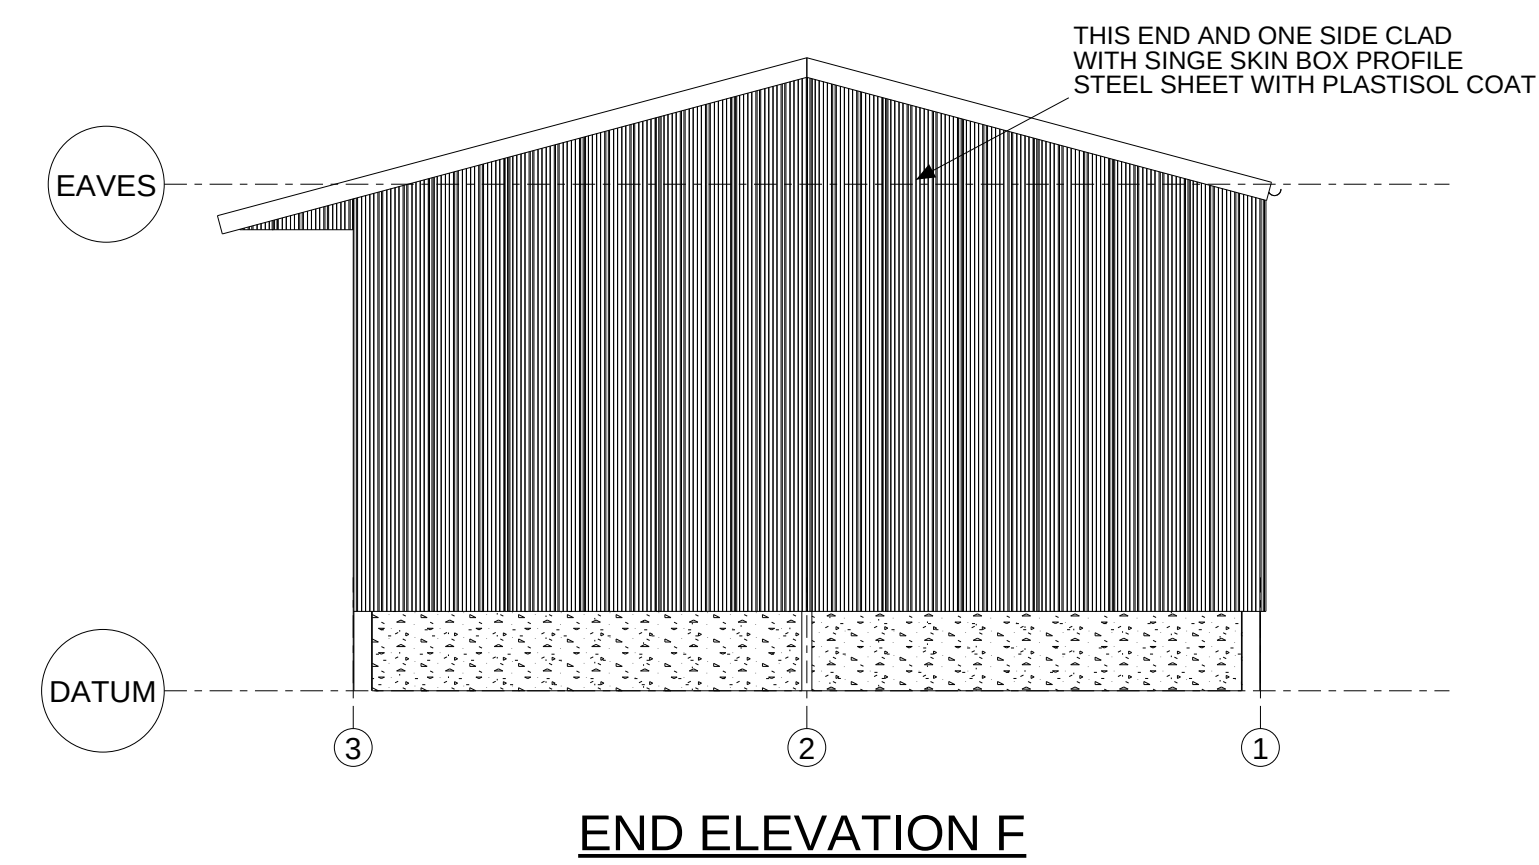
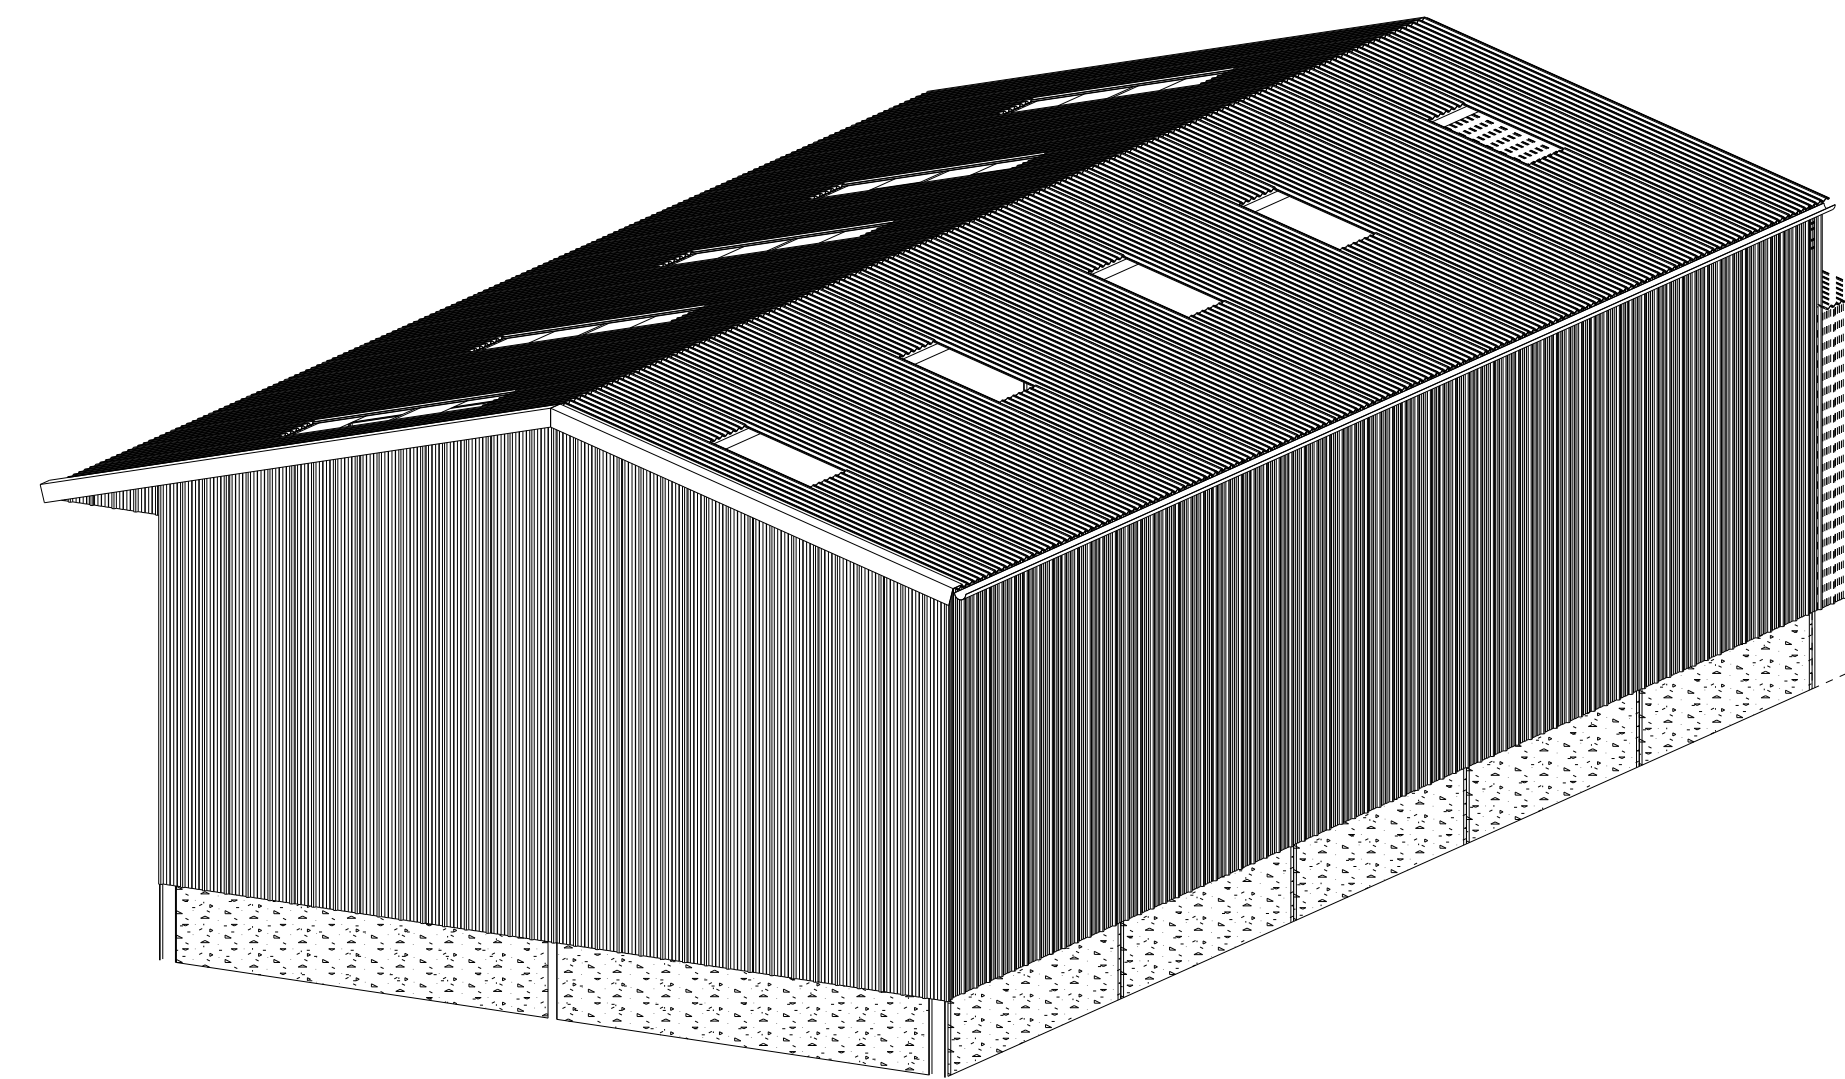
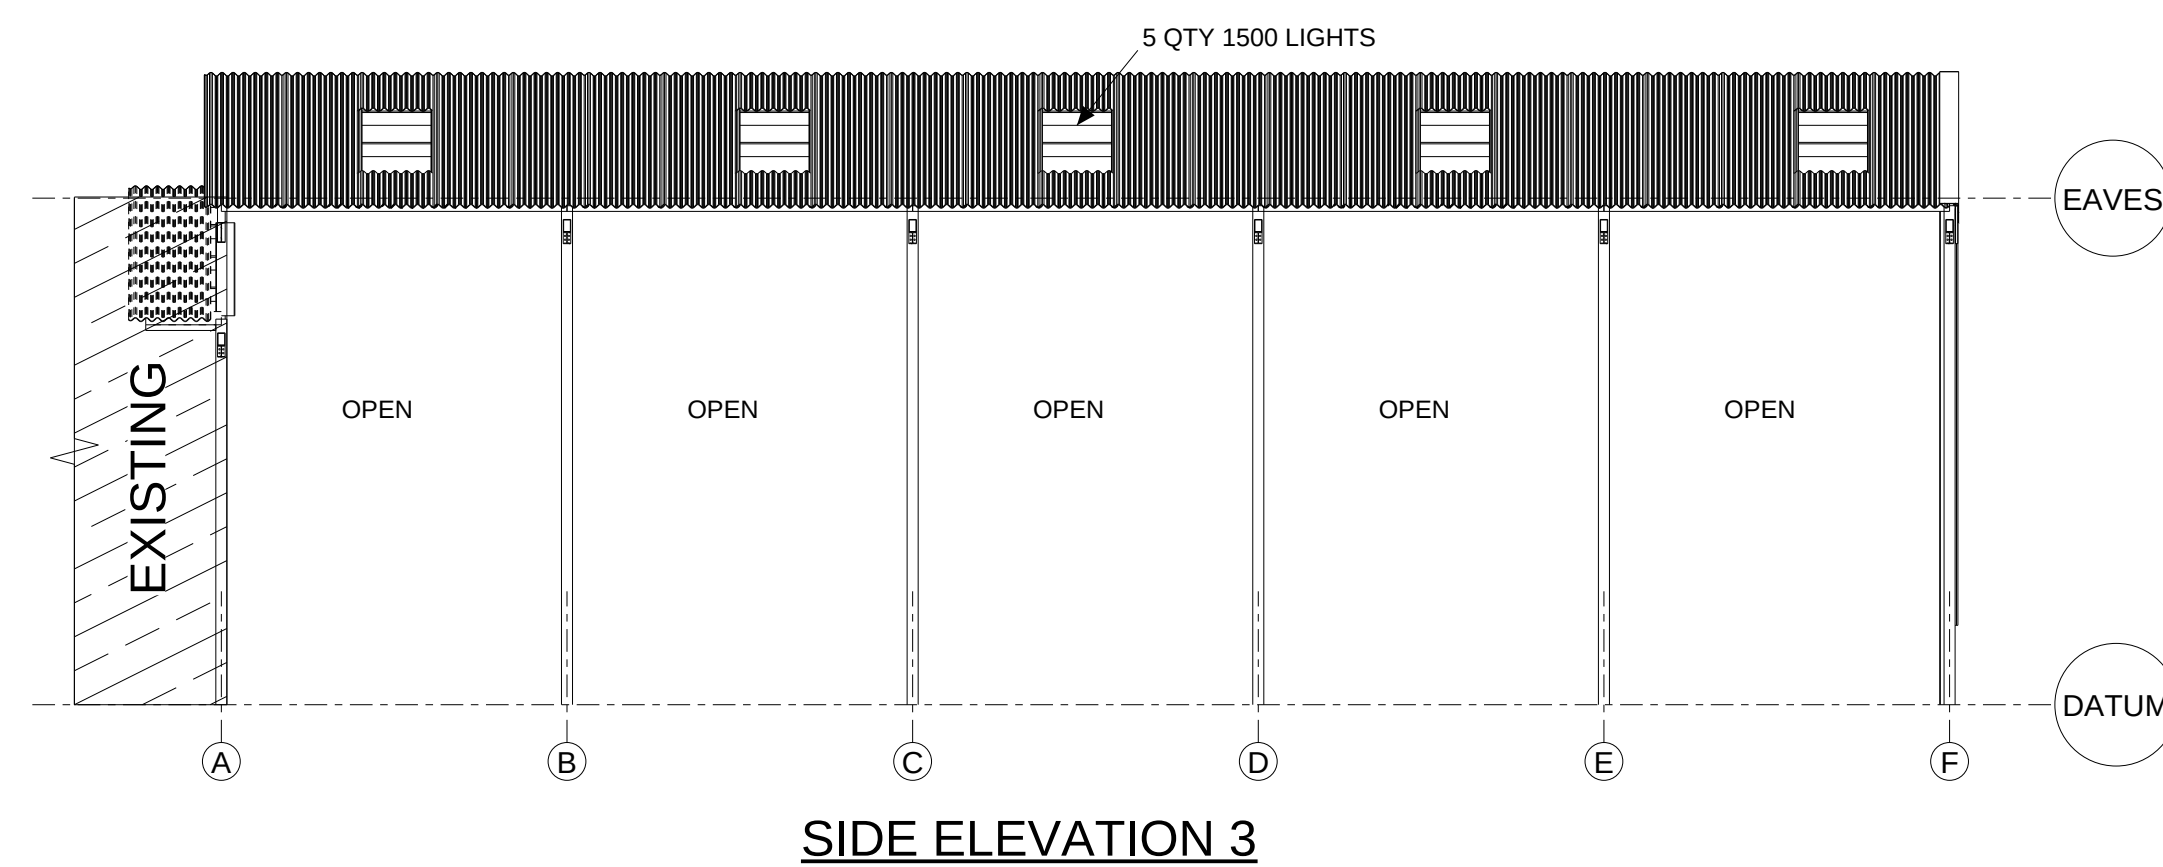
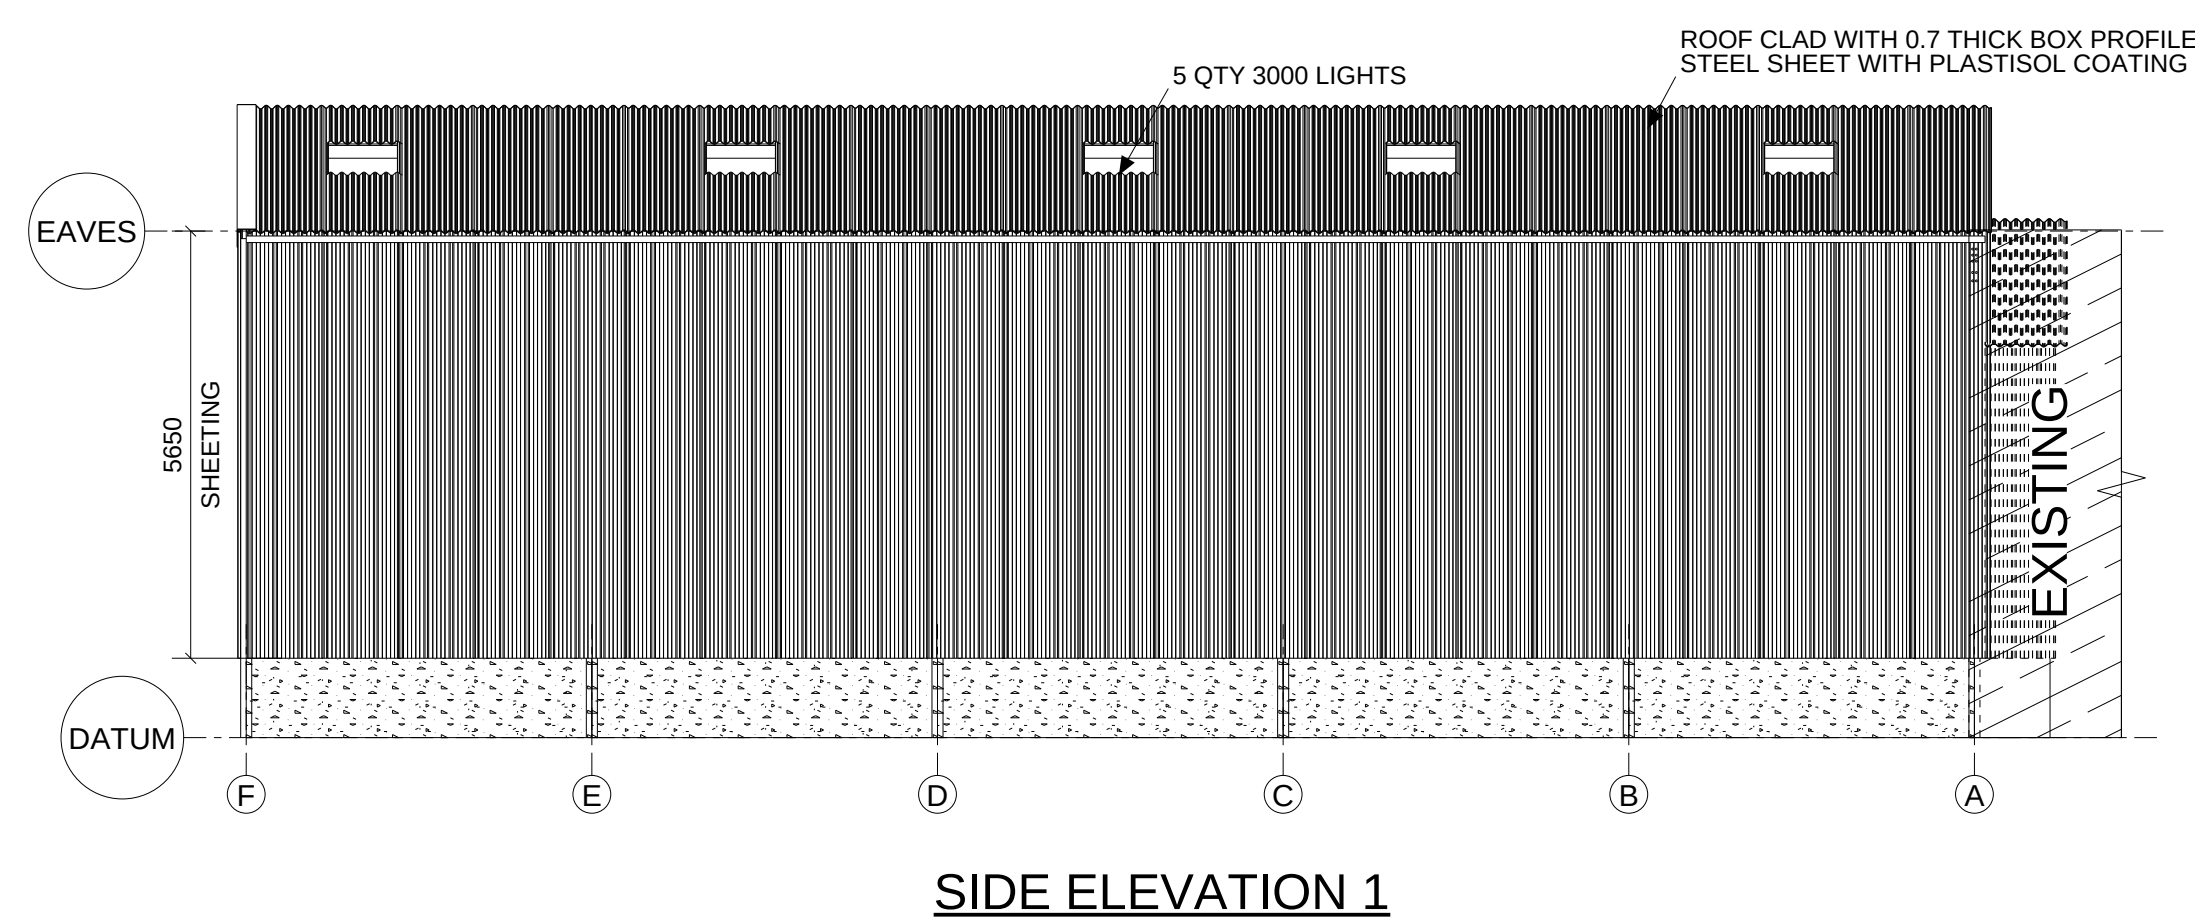


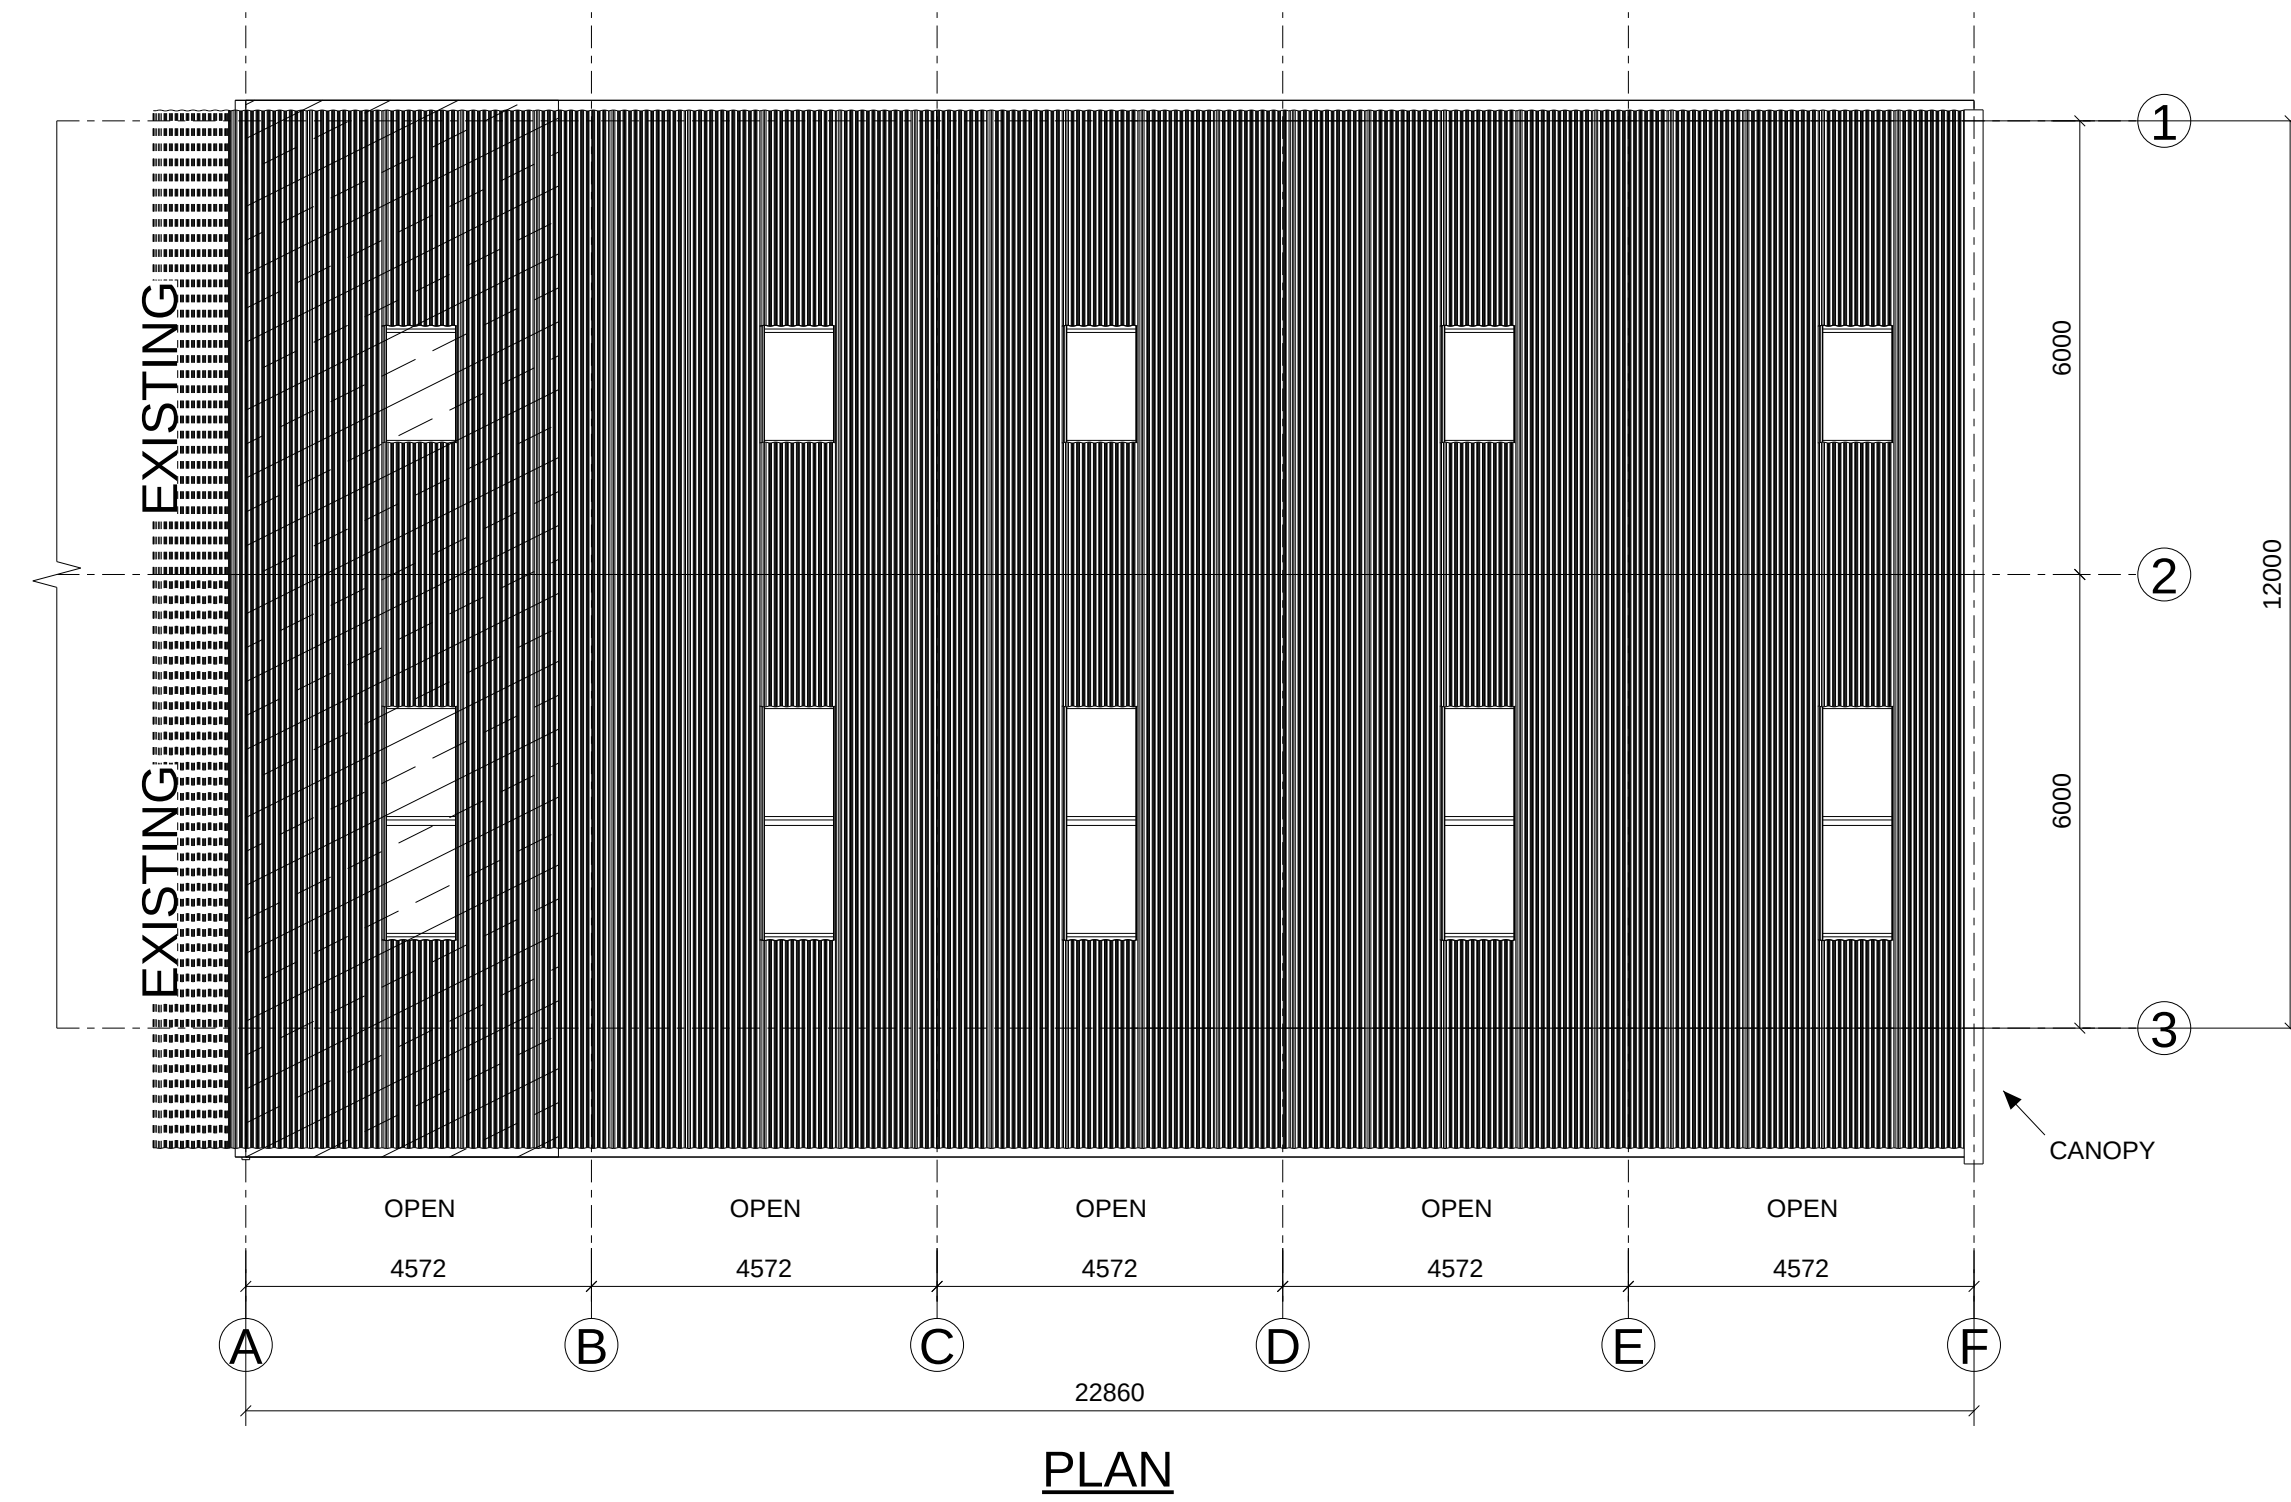

Scale	1:100	 Mill Lane Works Roston, Ashbourne DE6 2EE. Telephone: 01335 324302 Fax: 01335 324568 Email: info@devilleandlear.co.uk De Ville & Lear Ltd CONSTRUCTIONAL ENGINEERS	ELEVATIONS OF END EXTENSION FOR MR HEATLEY		Revision Date	Drawing No. [1] 23182	
	Drawn		Z.V	DAIRY HOUSE FARM, DAIRY HOUSE LANE, DILHORNE, STONE ON TRENT, ST10 2PW			
	Date		30.10.2023				