

0 1 2 3 4 5

Scale Bar Metres 1:50

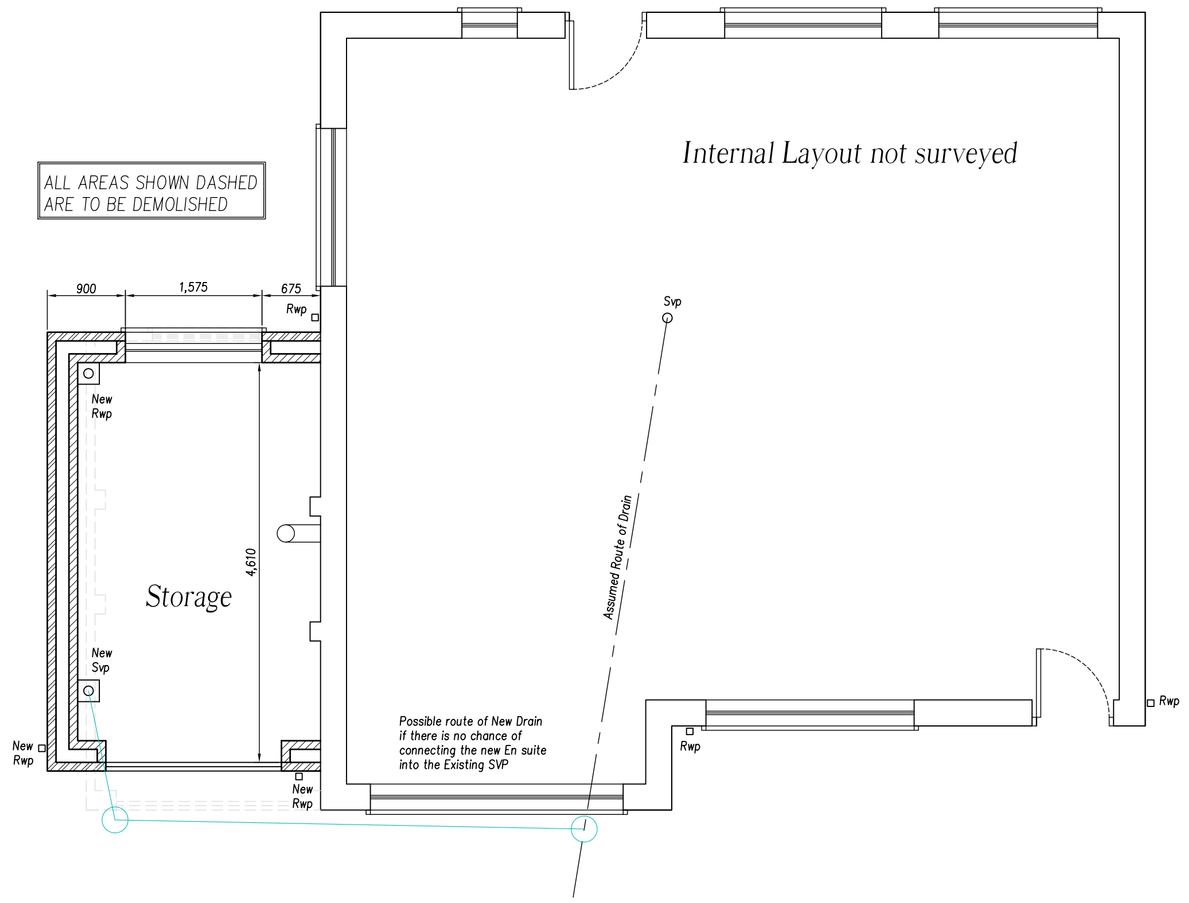

Proposed Ground Floor Plan

Scale 1:50

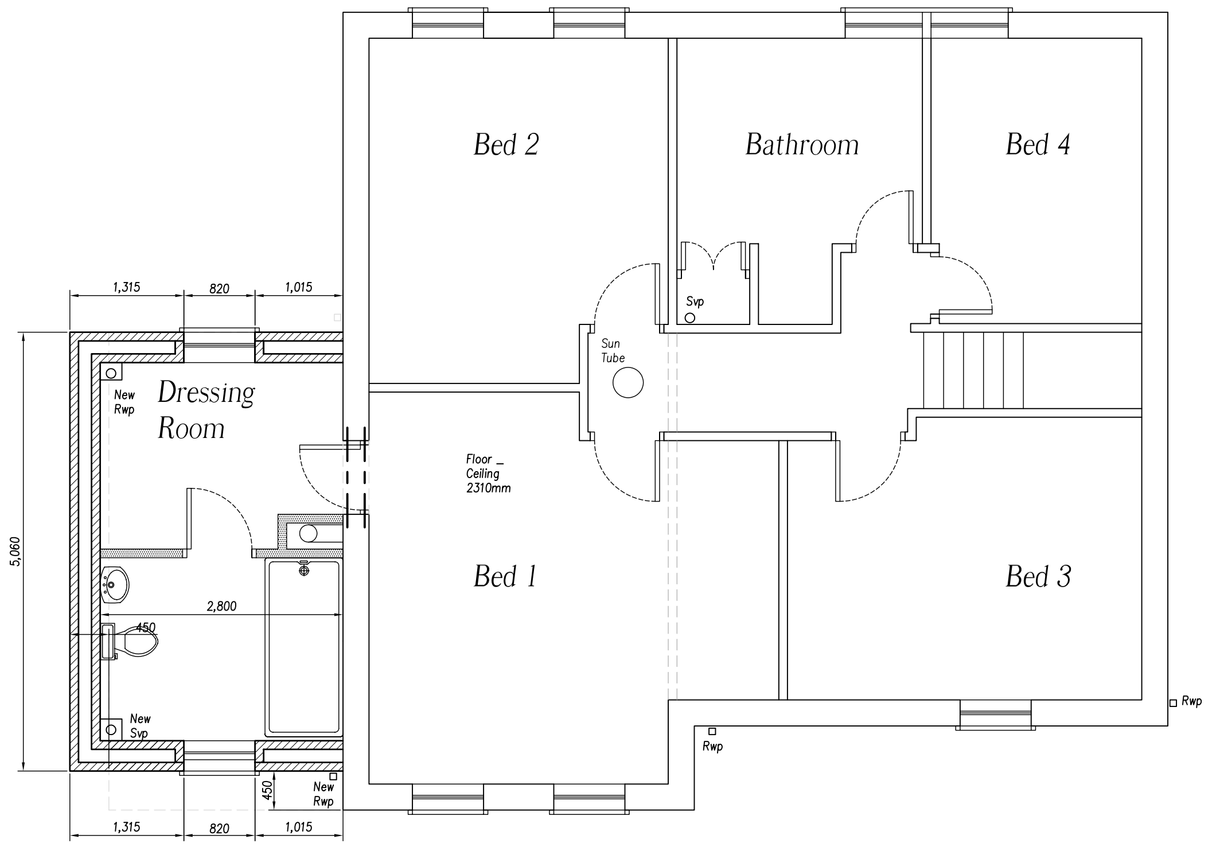

Consideration to be made for building close to the existing trees. Details to be finalised by the Structural Engineer

Proposed First Floor Plan

Scale 1:50

SITE AREA 342SQM



Crown Copyright and database rights 2023. OS 100031961 National Map Centre. Purchased 03/09/2023 1 year licence.


0 20 40 60 80

Ordnance Survey®
OS Sitemap®

Site Plan 1:1250

Dimensions to site boundary scaled off ordnance survey.

Drainage works to be confirmed on site. Contractor to establish existing depth and location of drains.
Please note on shared drains are adopted and the client / contractor is to check with Severn Trent their requirements on building close to over existing sewers

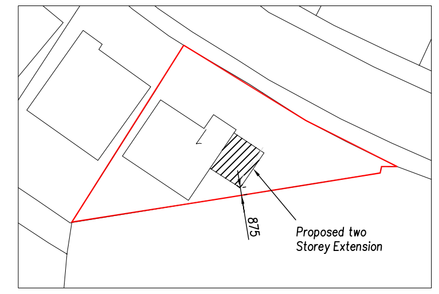

Block Plan 1:500

0 10 20

Scale Bar Metres 1:500


THIS DRAWING HAS BEEN PREPARED FOR THE PURPOSE OF OBTAINING PLANNING APPROVAL ONLY

ALL BRICKWORK, WINDOWS, AND HANGING TILES TO MATCH EXISTING

THE CONTRACTOR IS TO CHECK AND VERIFY ALL BUILDING AND SITE DIMENSIONS, LEVELS AND SERVICE LOCATIONS INCLUDING SEWER INVERT LEVELS AT CONNECTION POINTS BEFORE WORK COMMENCES.


MATERIALS AND WORKMANSHIP ARE TO COMPLY WITH CURRENT BRITISH STANDARDS, BRITISH STANDARDS CODE OF PRACTICE, BUILDING REGULATIONS AND BUILDING STANDARDS.

REV B

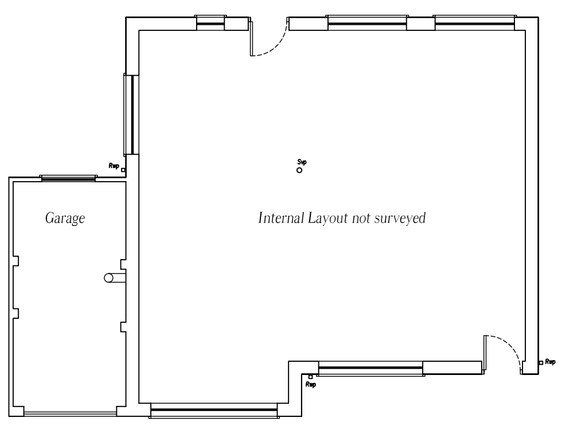


Existing Ground Floor Plan

Scale 1:100

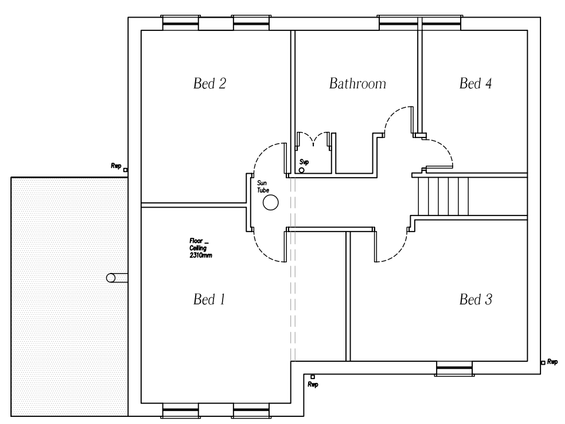


Existing First Floor Plan

Scale 1:100

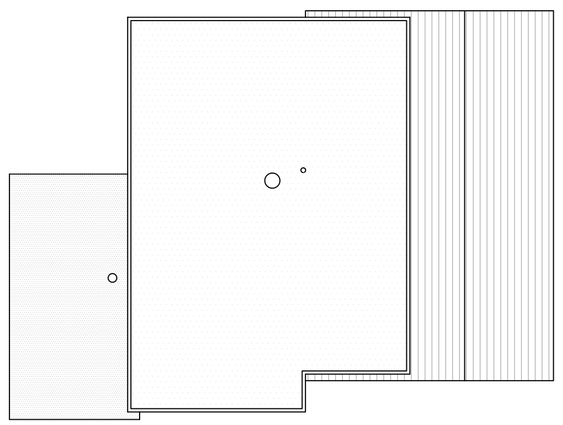

Existing Roof Plan

Scale 1:100

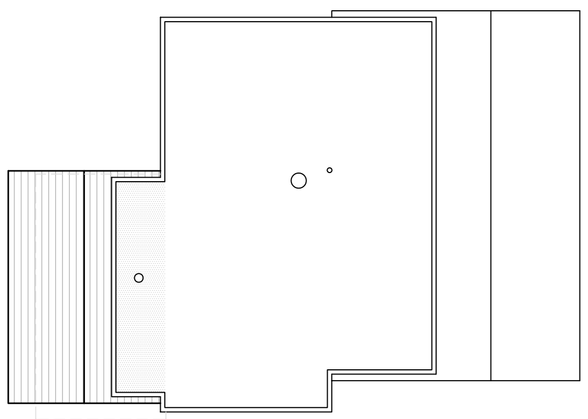

Proposed Roof Plan

Scale 1:100

All dimensions to be confirmed by an accurate site measure prior to any works commencing on site

0 2 4 6 8 10

Scale Bar Metres 1:100

Revision	Details of Amendments
B	AMENDED DESIGN 12.11.23
A	AMENDED DESIGN 15.10.23

Proposed Development

Proposed demolition of existing garage and erection of 2 Storey Side Extension to 1 Meigh Road Werrington, Staffordshire, ST9 0JY

Drawing Title

Existing and Proposed Plans, Site Plan and Block Plan

Date	Scale @ A1	Sheet
18.04.21	1:50, 1:100, 1:500, 1:1250	1 of 3

Applicant Name and Address

Mr R. Whitehurst
1 Meigh Road Werrington, Staffordshire, ST9 0JY
(07887) 736053