



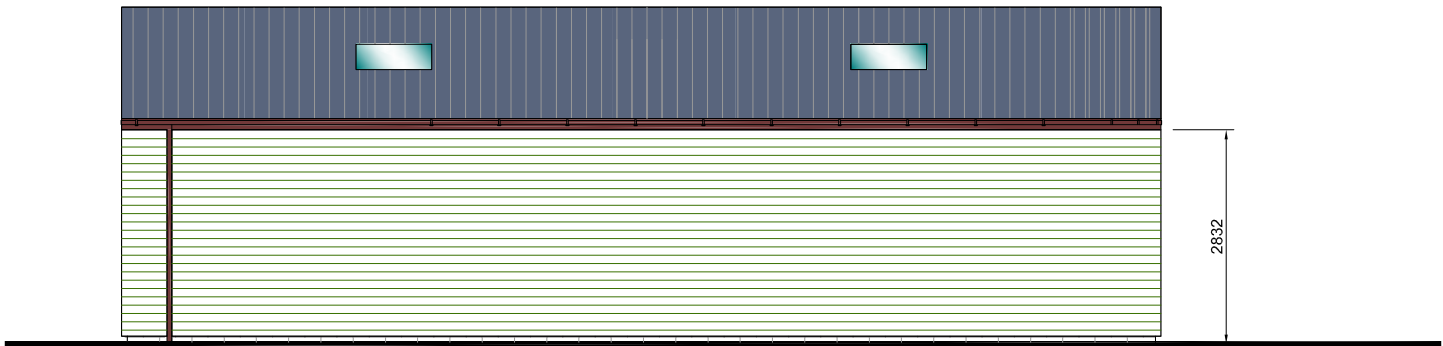


North West Elevation

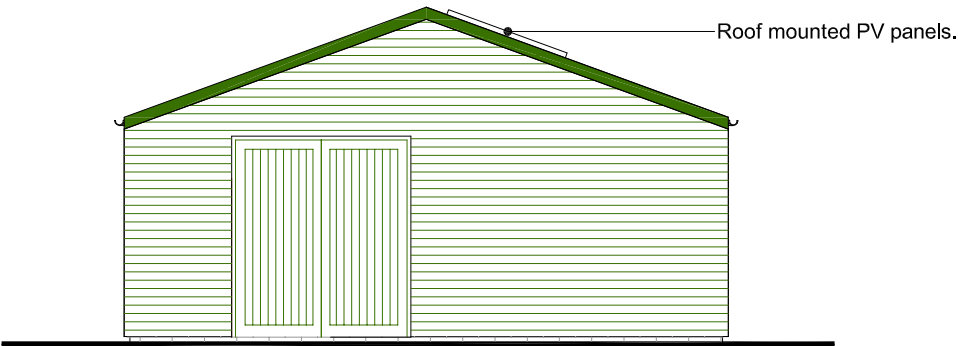


South West Elevation



South East Elevation

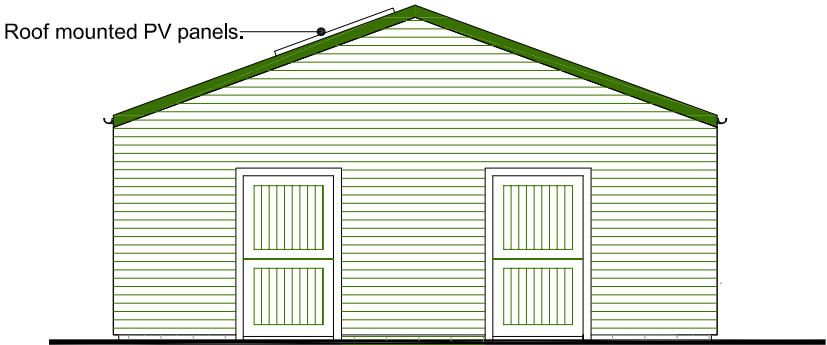


North East Elevation

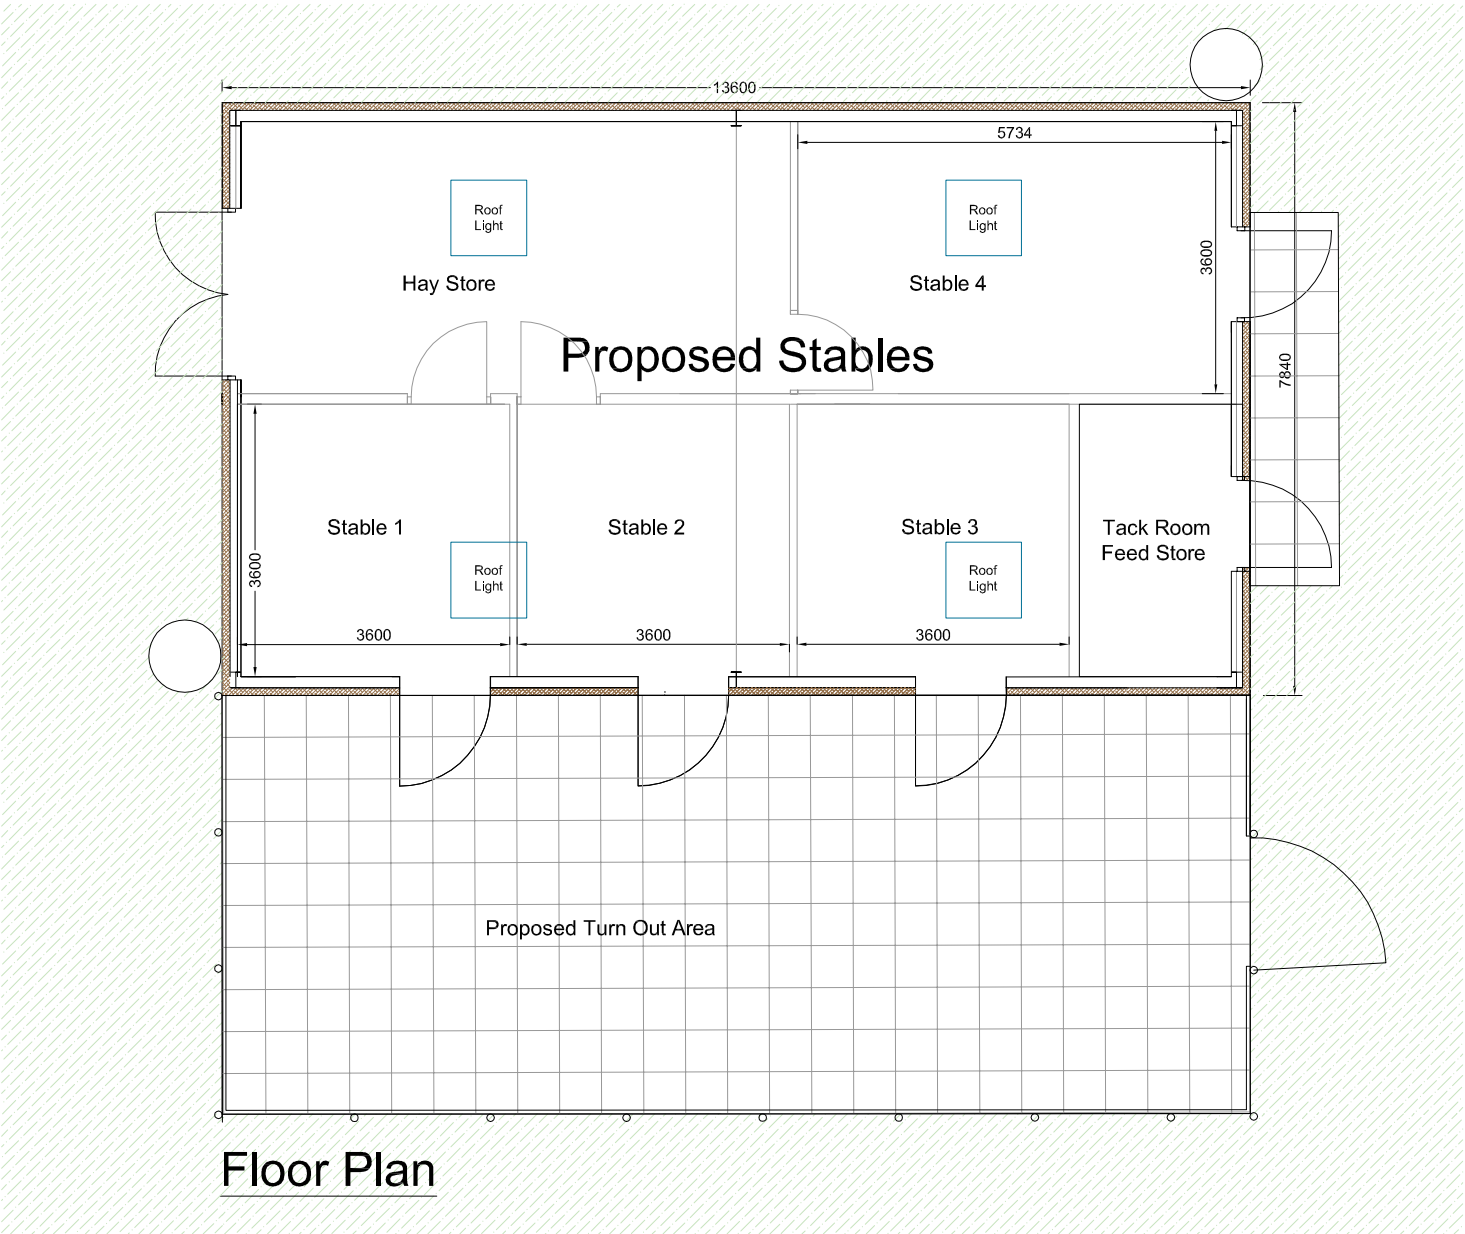

Floor Plan

FACING MATERIALS:
Roof - Coroline corrugated bitumen (Black) sheet roofing with PV panels mounted on South East facing roof.
Walls - Horizontal feather edged timber boarding finished with forest green wood stain.
Rainwater Goods - Black Upvc discharging into rainwater butt.

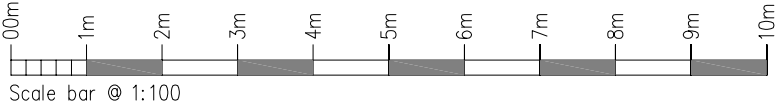

Rev.	Drawn	Comments.	Date

MAC
ARCHITECTURAL DESIGN LTD
Moorland House, 123 Moorland Road, Burslem, ST6 1JD.
T:01782 503302 E:admin@mac-arch.co.uk

Client:
Mr & Mrs J Harrison

Project:
**Proposed Stables at
Upper Ferneyhill Barn, Basford
Leek, Staffordshire. ST13 7ET**

Title:
Details of Stables

Status:
Prllanning

Paper Size A3: Sept. 2023 Drawing Ref: 1855-AL01B