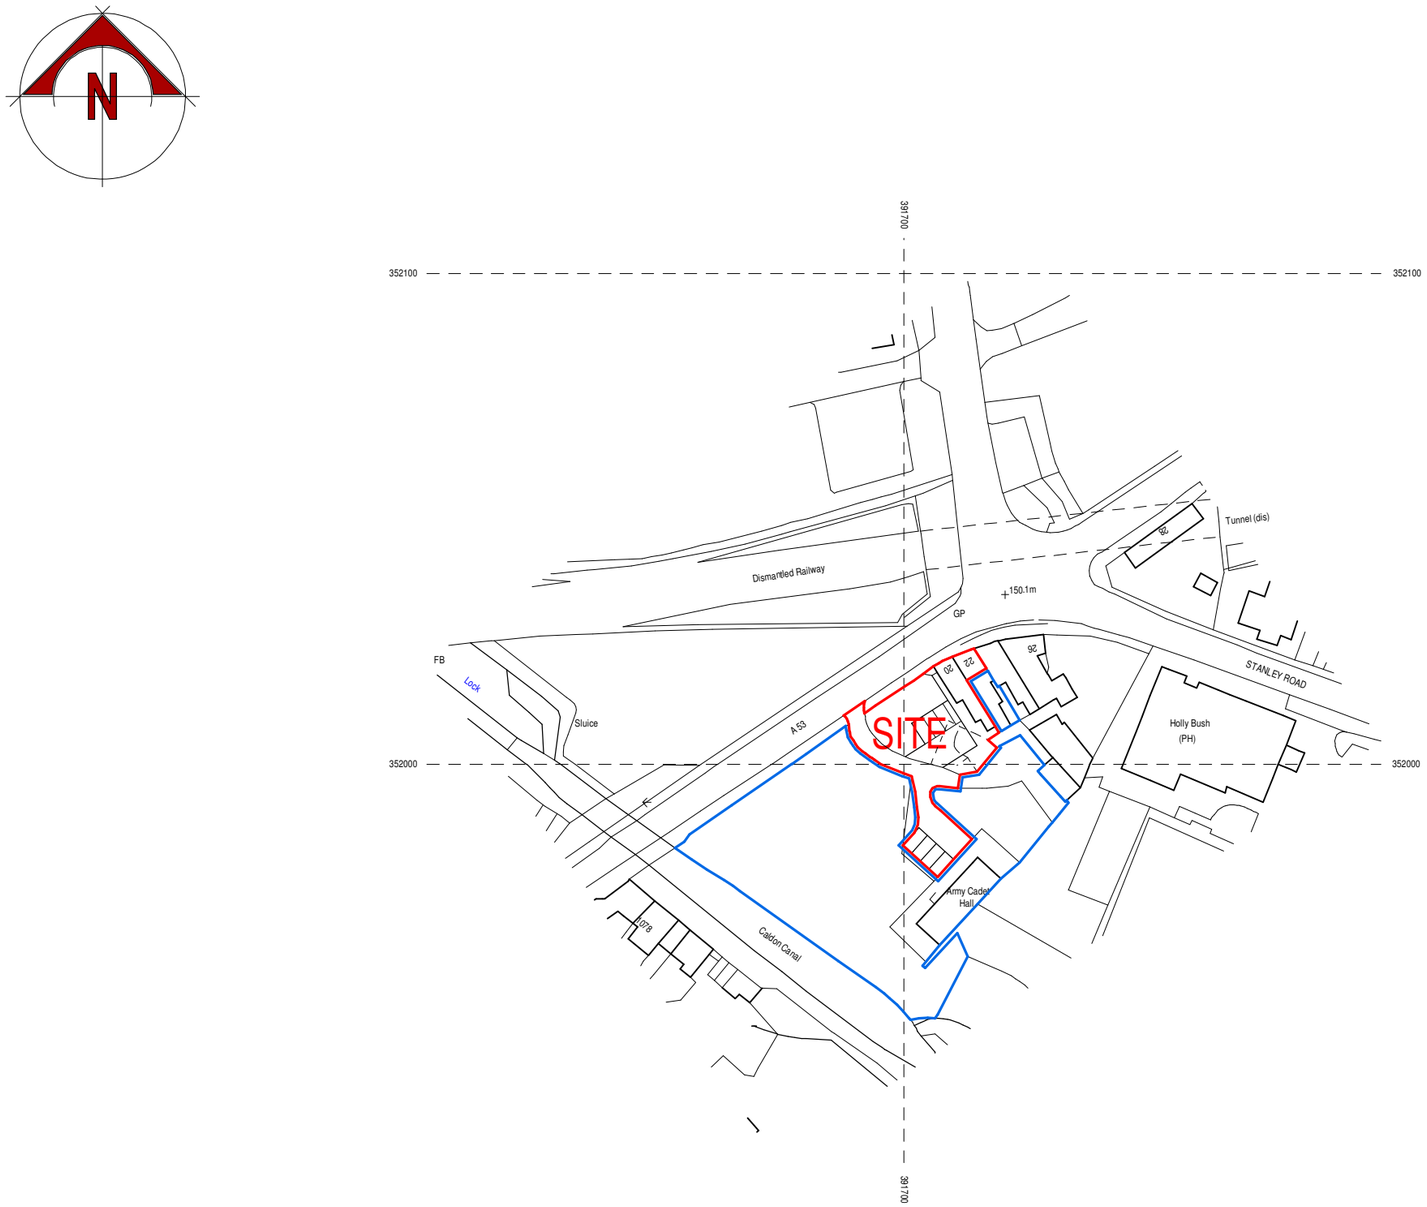

© Crown copyright and database right 2023
Ordnance Survey licence 100048957

0.0m 10.0m 20.0m 30.0m 40.0m 50.0m

scale bar @ 1:1250

Clowes & Co Solicitors

Proposed Change of Use into Office
20-22 Leek Road,
Stockton Brook,
ST9 9NN

Planning Proposal
Location Plan

Date	Sheet	Scale
October 2023	A3	1:100
Drg No.	Rev.	Drawn
2023-2831-04	-	RG

A -

SAMMONS Architectural LIMITED
Chartered Institute of Architectural Technologists Registered Practice
10 Cawdry Buildings, Fountain Street, Leek. ST13 6JP
Telephone: 01538 386002
E-mail: info@sammonsltd.co.uk
Web: www.sammonsltd.co.uk

This drawing is copyright.
All dimensions must be checked prior to commencement.