


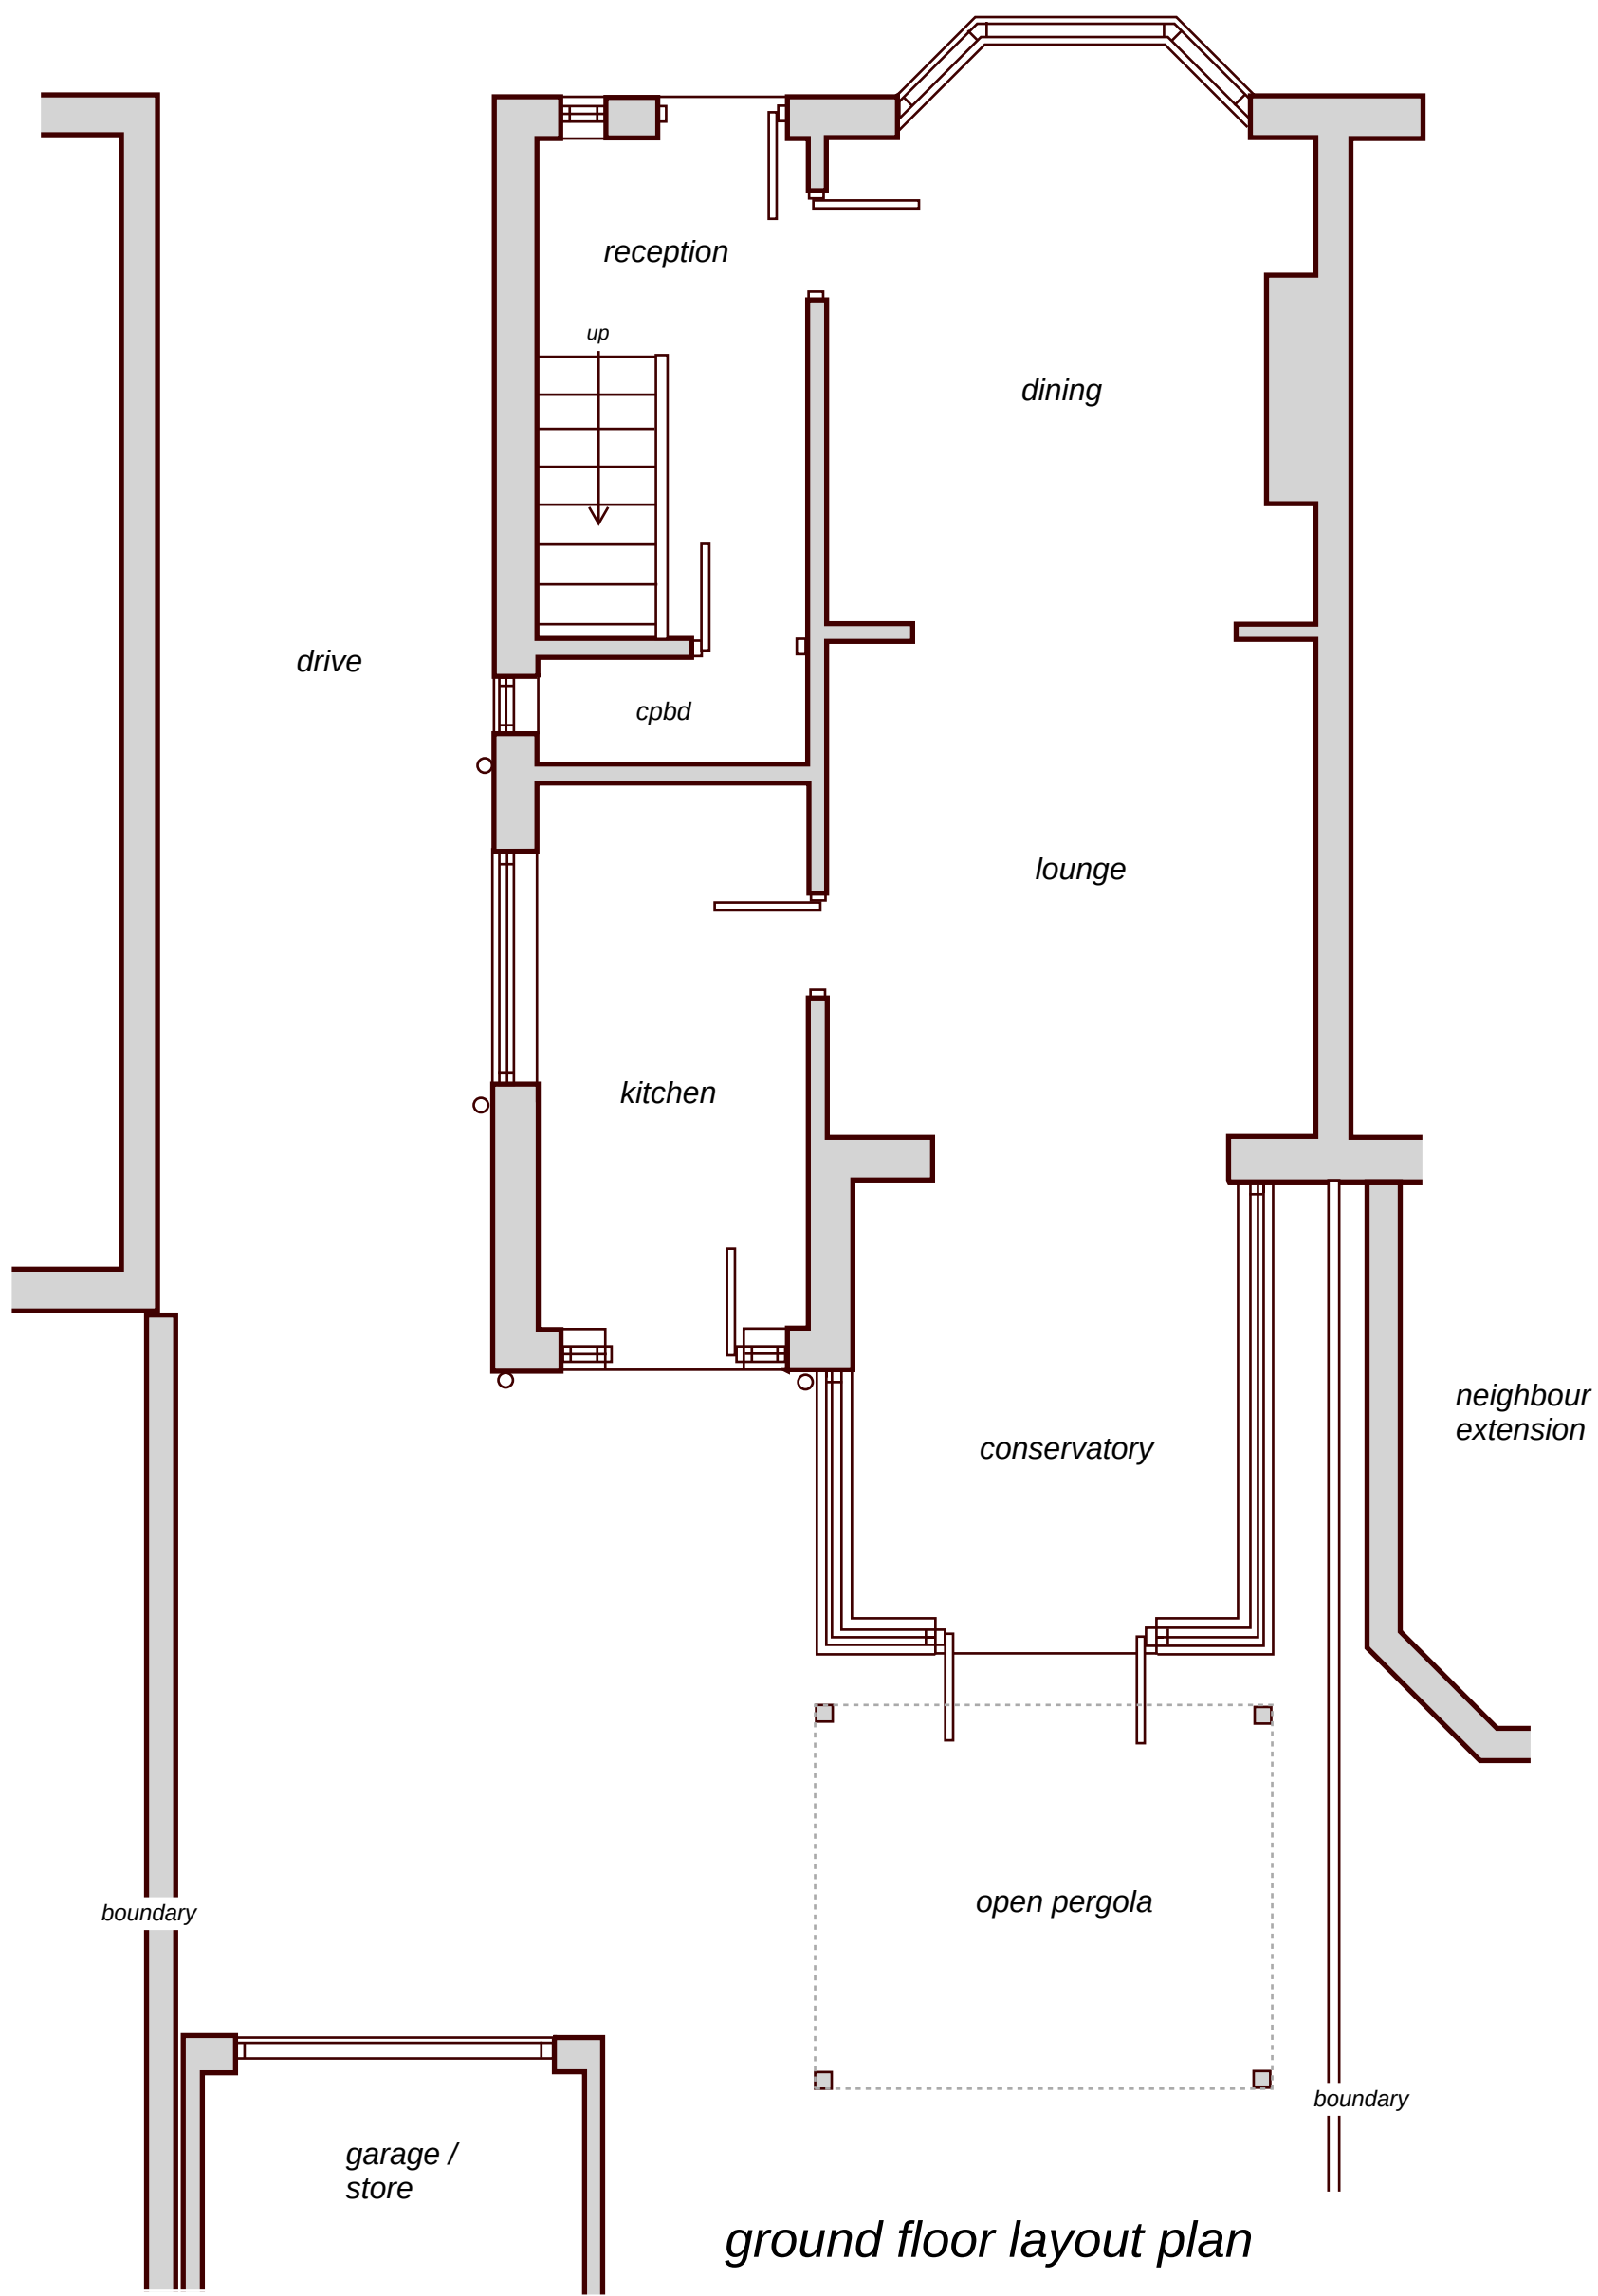

Proposed Single Storey Rear Extension
at 109 Stallington Road Blythe Bridge Staffs. ST11 9PD
Scale 1-50 (A1) - existing layout Dwg ref SR1a Oct 2023

Geoff Rouane C.Build.E, MCABE, MRICS.
Chartered Surveyor Chartered Engineer
Tel 07946517767
Email: geoffrouane@btinternet.com

RICS

cabe
chartered
building engineer

