



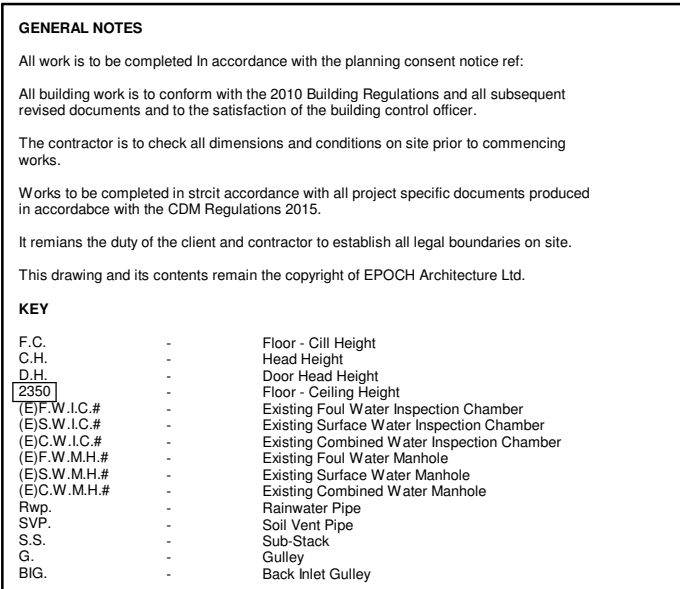

Rev:	Details:	By/Chk	Date:
------	----------	--------	-------

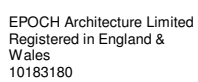

Client: AD Coach Systems LTD			
Project: Proposed CNC Building			
Drawing Title: Proposed Site/Block Plan			
Stage:		Status:	
Drawn By: EA		Date: 25/10/23	Scale: 1 : 200
EPOCH Project Number:		Client Project Number:	Sheet Size: A1
P351 - 201 PP01			Revision: