


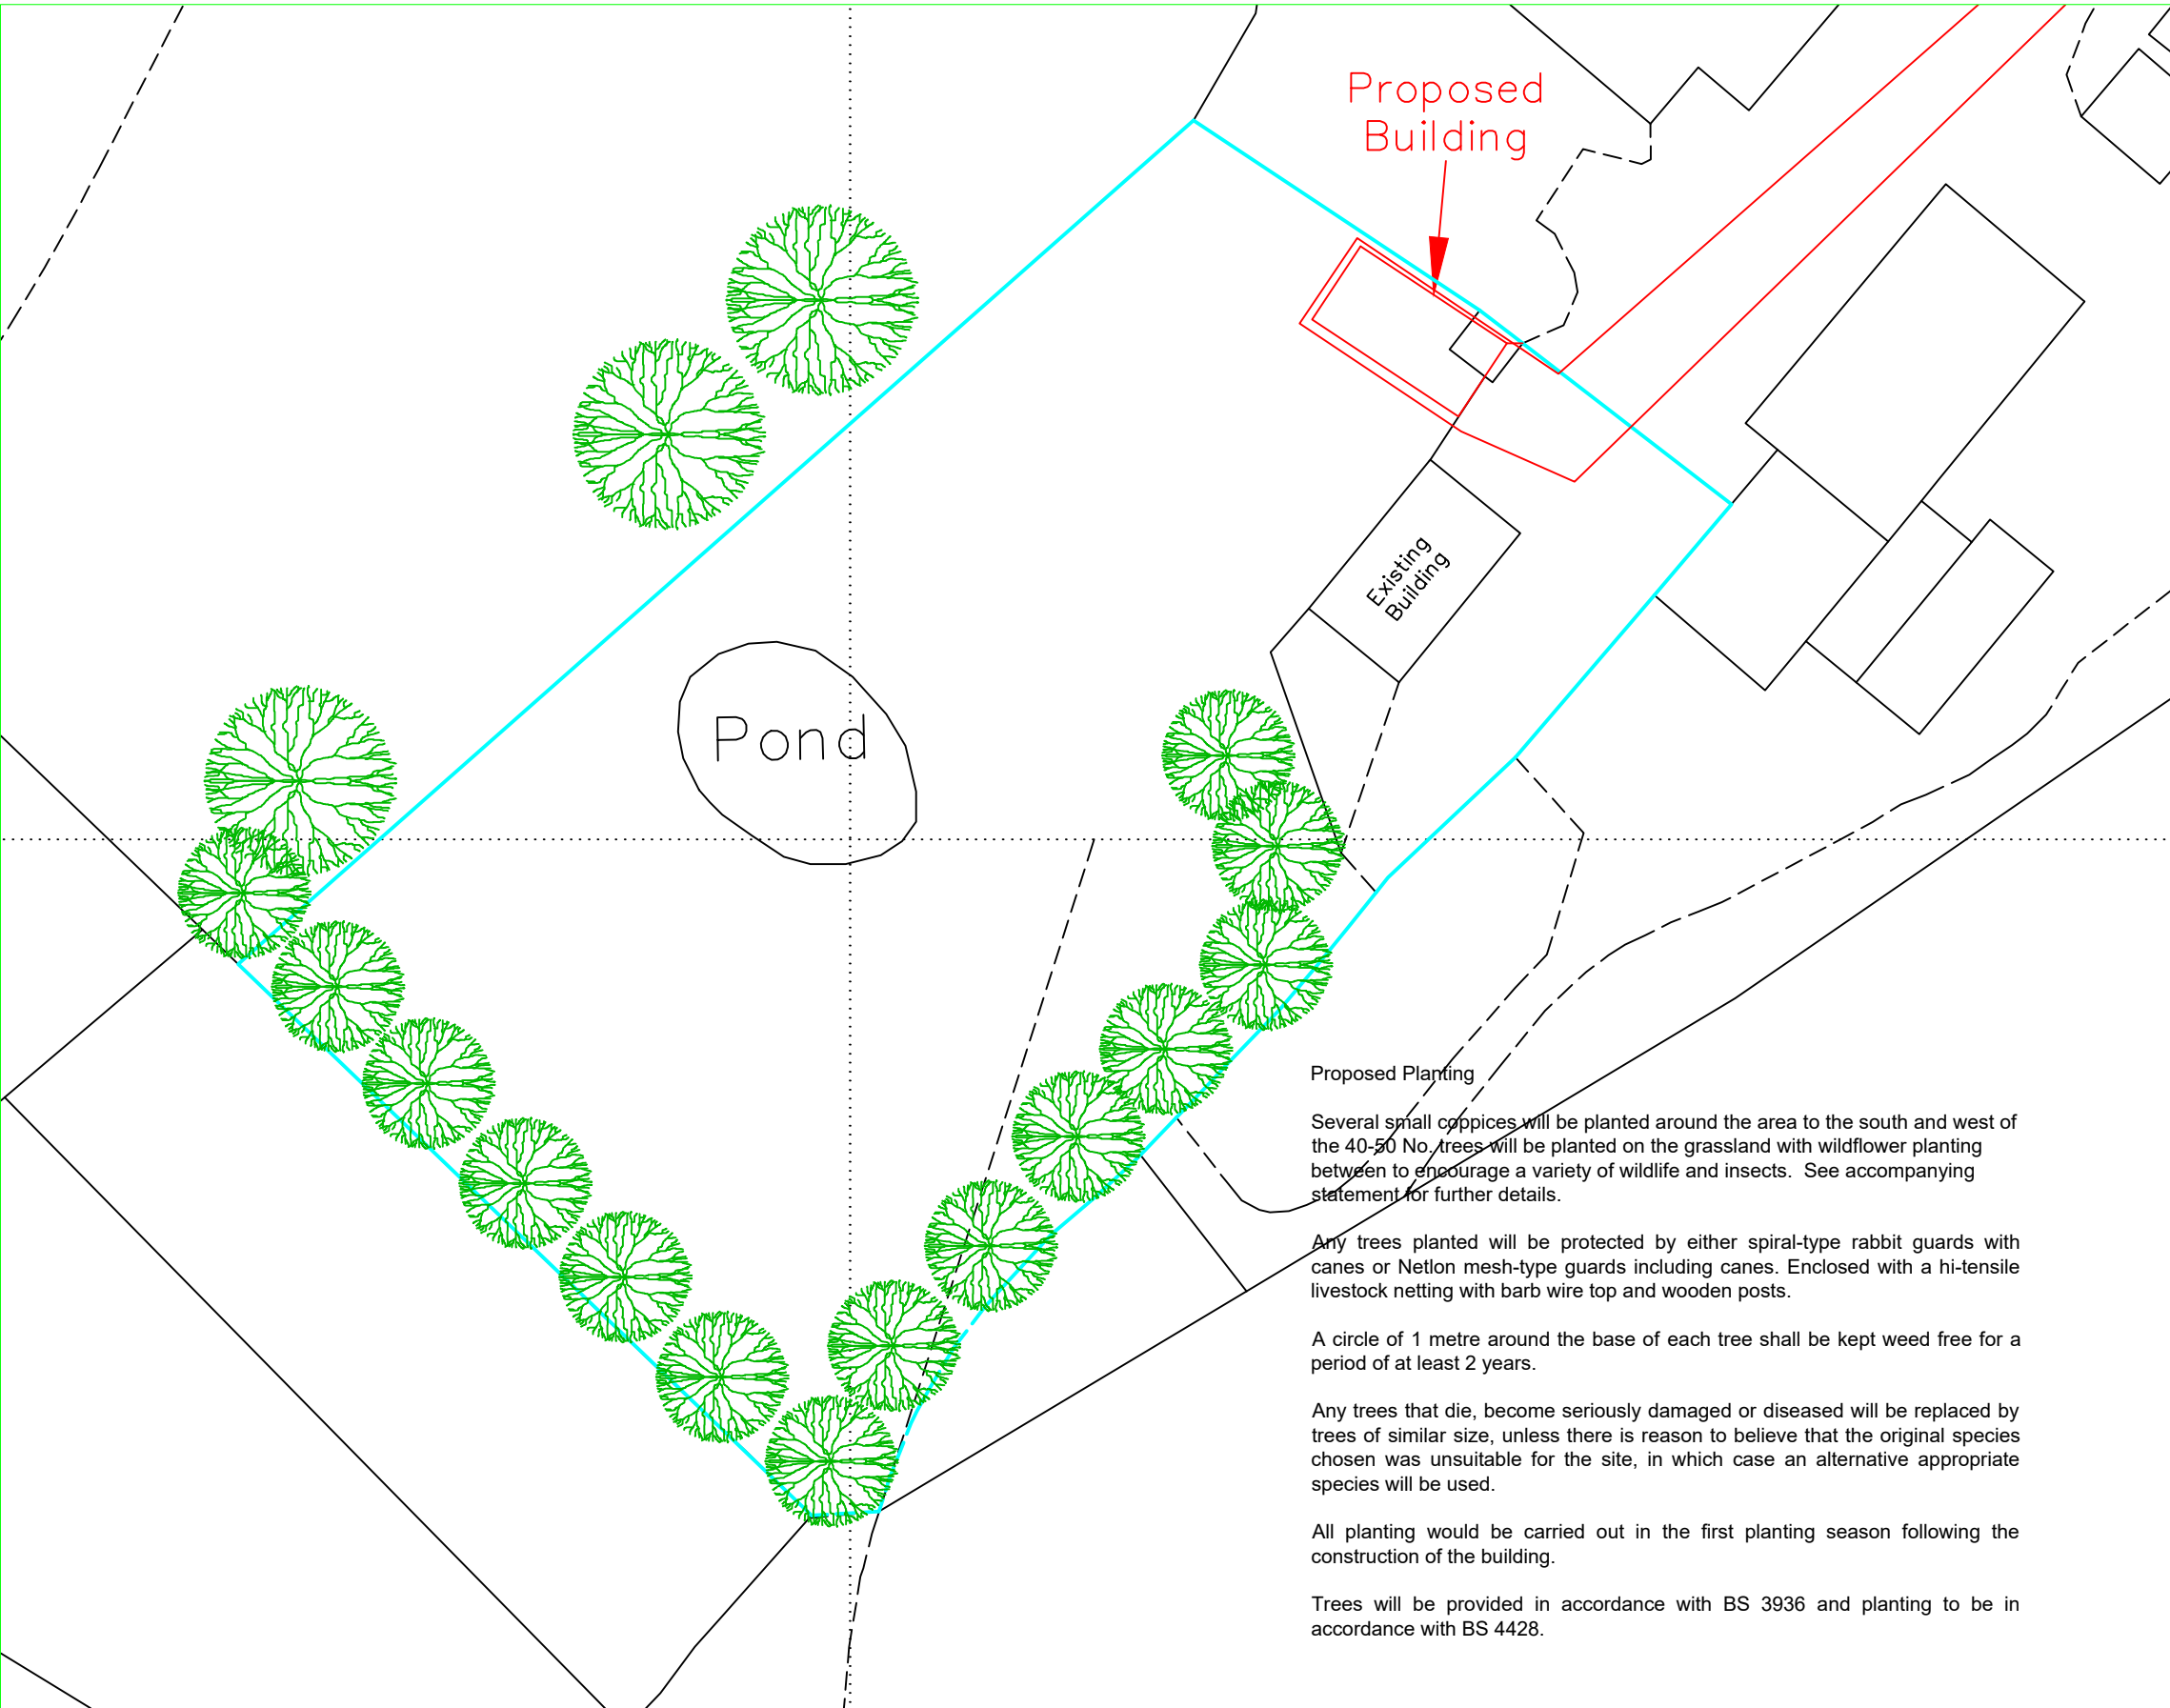

Proposed Building

Existing Building

Pond

Proposed Planting

Several small coppices will be planted around the area to the south and west of the 40-50 No. trees will be planted on the grassland with wildflower planting between to encourage a variety of wildlife and insects. See accompanying statement for further details.


Any trees planted will be protected by either spiral-type rabbit guards with canes or Netlon mesh-type guards including canes. Enclosed with a hi-tensile livestock netting with barb wire top and wooden posts.

A circle of 1 metre around the base of each tree shall be kept weed free for a period of at least 2 years.

Any trees that die, become seriously damaged or diseased will be replaced by trees of similar size, unless there is reason to believe that the original species chosen was unsuitable for the site, in which case an alternative appropriate species will be used.

All planting would be carried out in the first planting season following the construction of the building.

Trees will be provided in accordance with BS 3936 and planting to be in accordance with BS 4428.

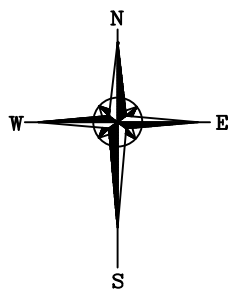

Existing Mature Trees

© Copyright		
J C Harrison Planning & Admin Services		
jo@jcharrison.co.uk 07792 144155		
Client:	Shires Weedfree Limited Blythe House, Riverside Road, Upper Tean, ST10 4JW	
Project:	Proposed Storage Building on land southwest of Uttoxeter Road, Draycott	
Title:	Landscaping	
Drawn:	J Harrison	Date: 19.10.2023
Scales:	1:500 @ A3	
Drg. No.:	1088-005	Rev.: