


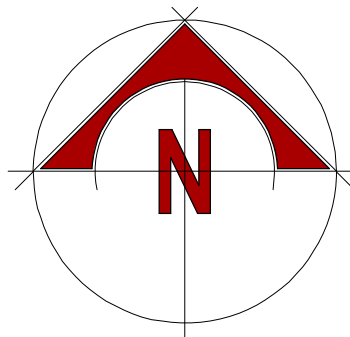


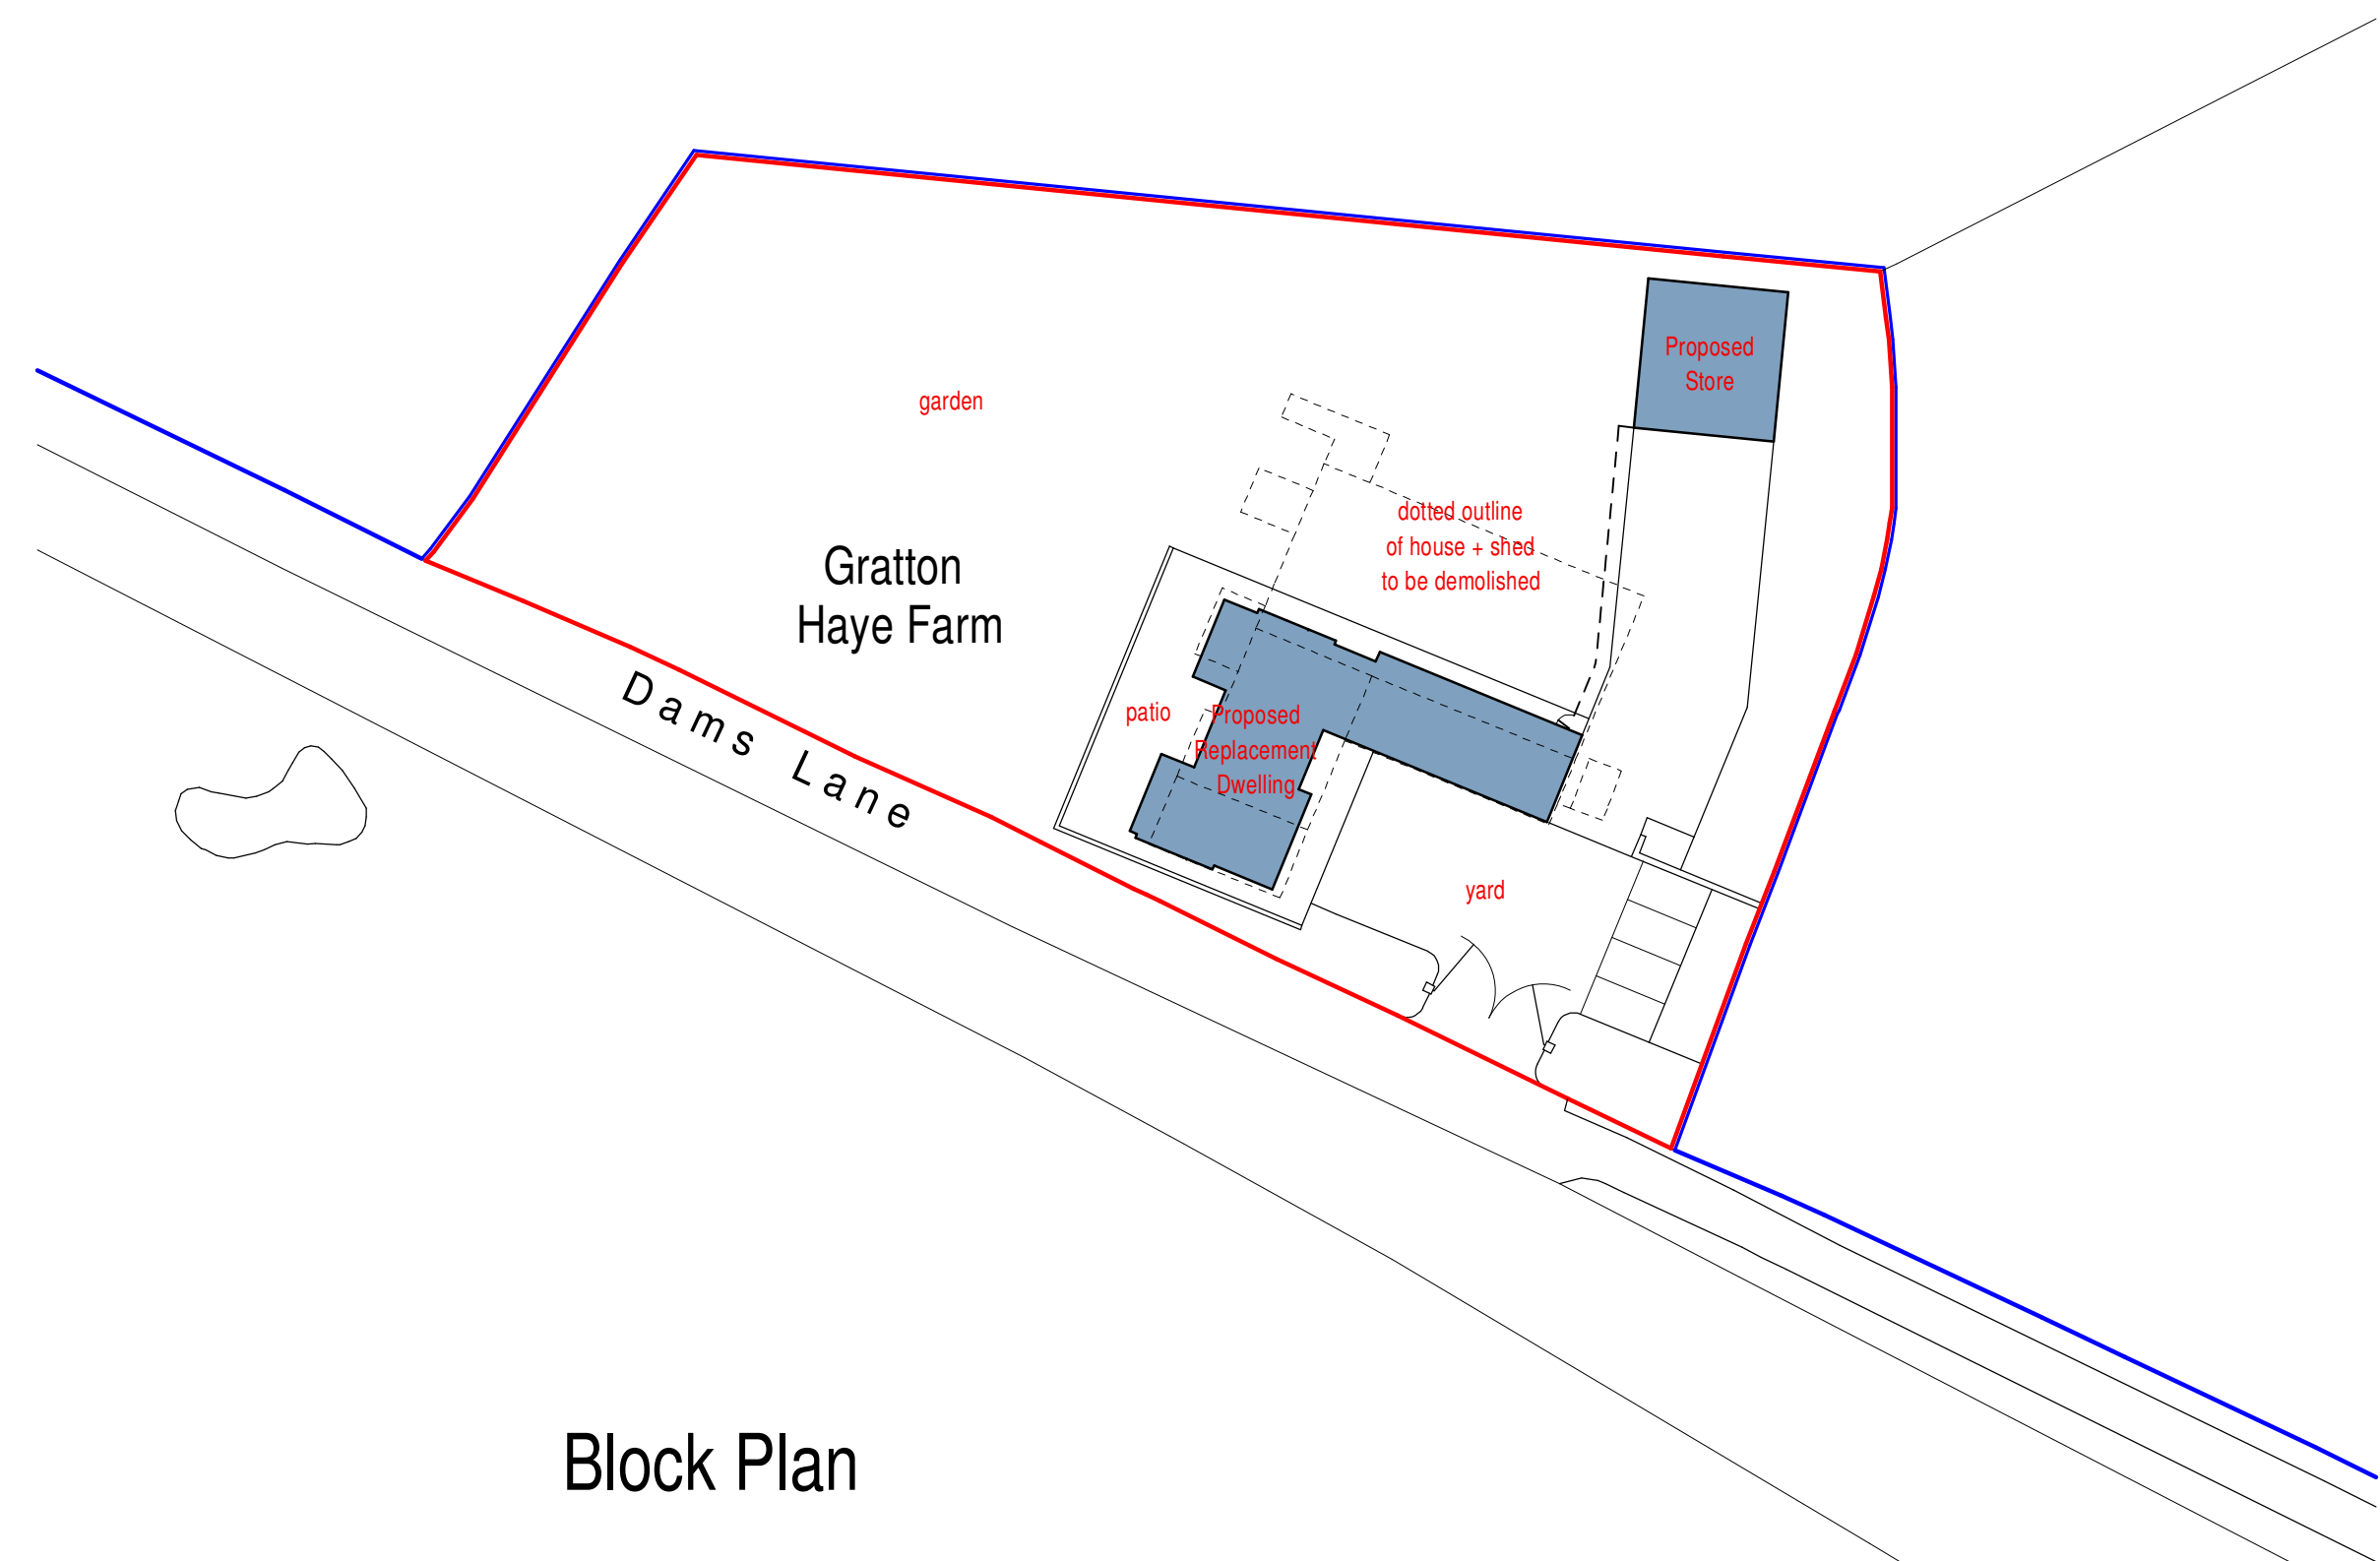

Location Plan

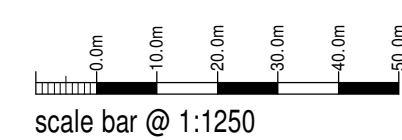

Block Plan

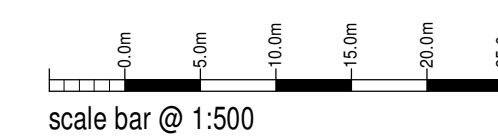

© Crown copyright and database right 2023
Ordnance Survey licence 100048957

Mr & Mrs K Tyler

Proposed Replacement Dwelling
Graddon Haye Farm
Dams Lane
Graddon
ST9 9AJ

Planning Proposal
Location and Block Plan

Date	Sheet	Scale
November 2023	A1	1:1250 + 1:500
Dig No	Rev.	Drawn
2023-2824-04	A	NAW

A-06/11/2023 - BLUE EDGE UPDATED



10 Cawdry Buildings, Fountain Street, Leek, ST13 6JP
Telephone: 01538 386002
E-mail: info@sammonsltd.co.uk
Web: www.sammonsltd.co.uk

This drawing is copyright.
All dimensions must be checked prior to commencement.