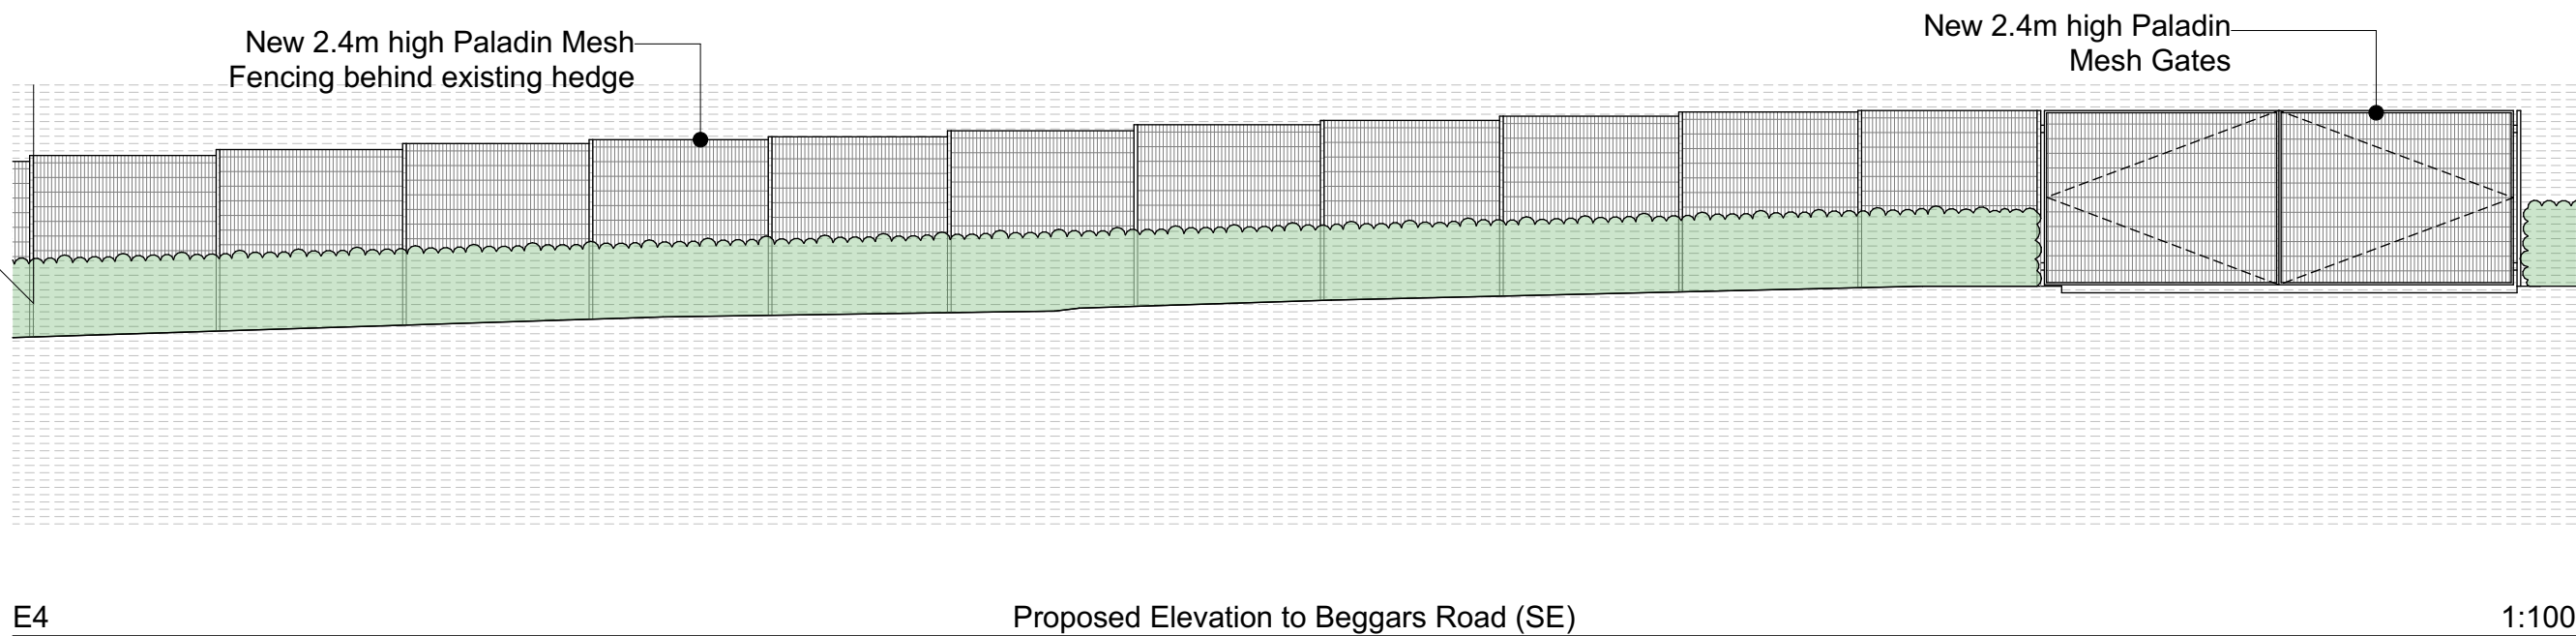
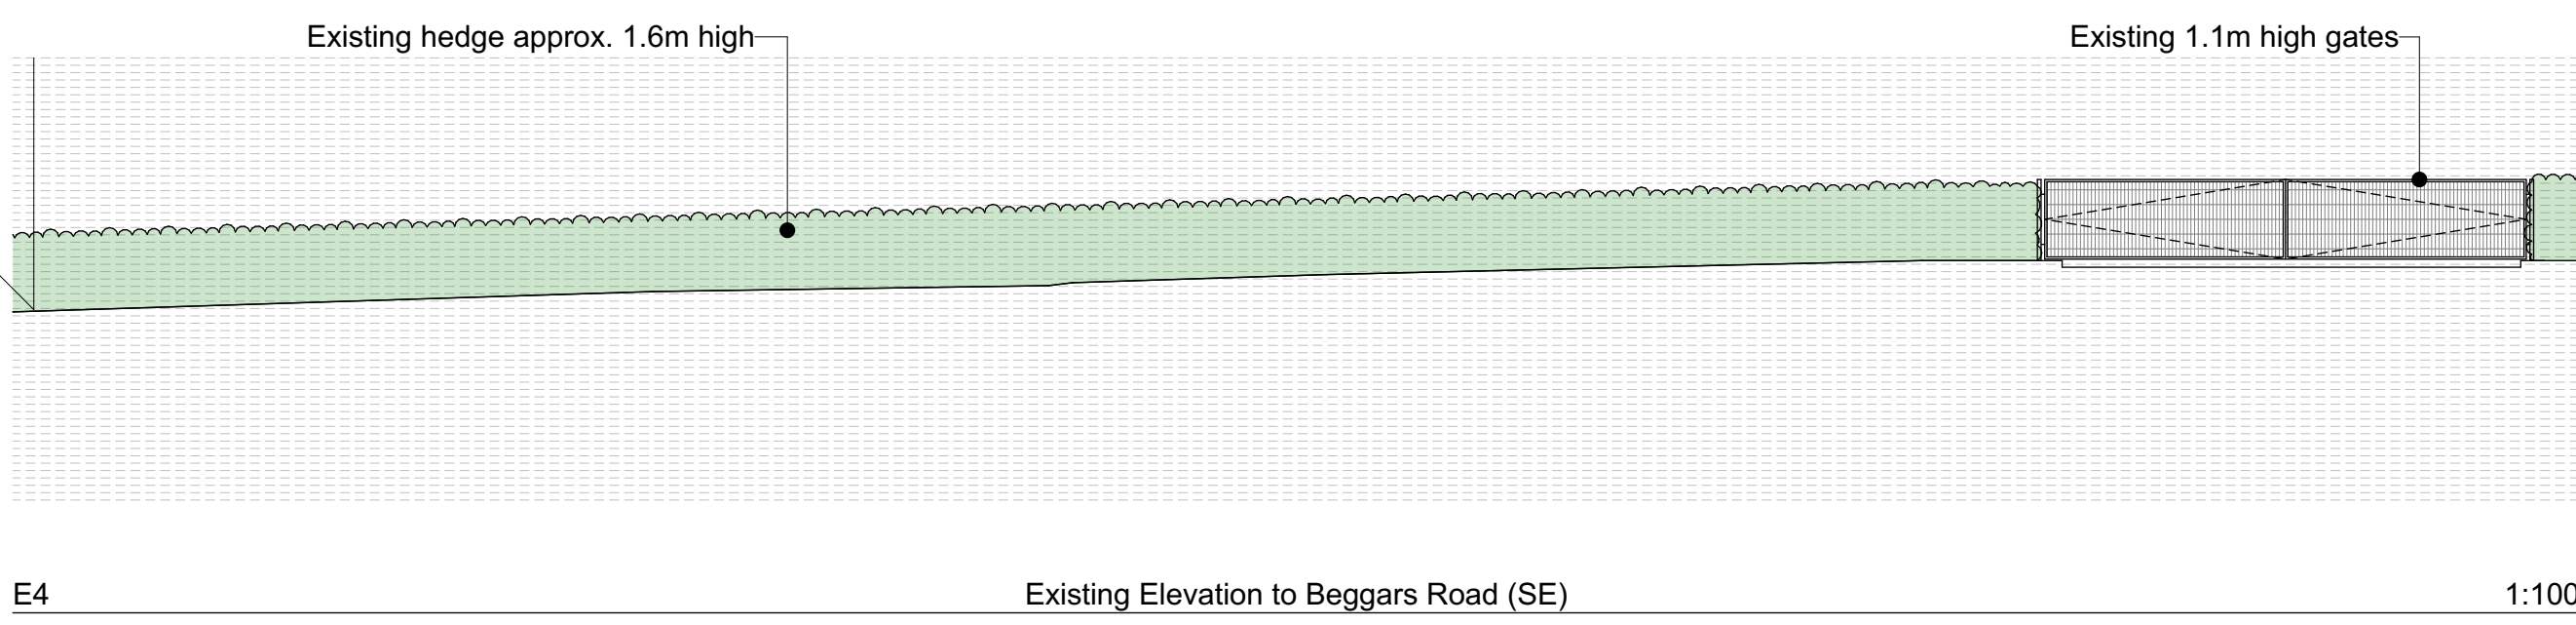
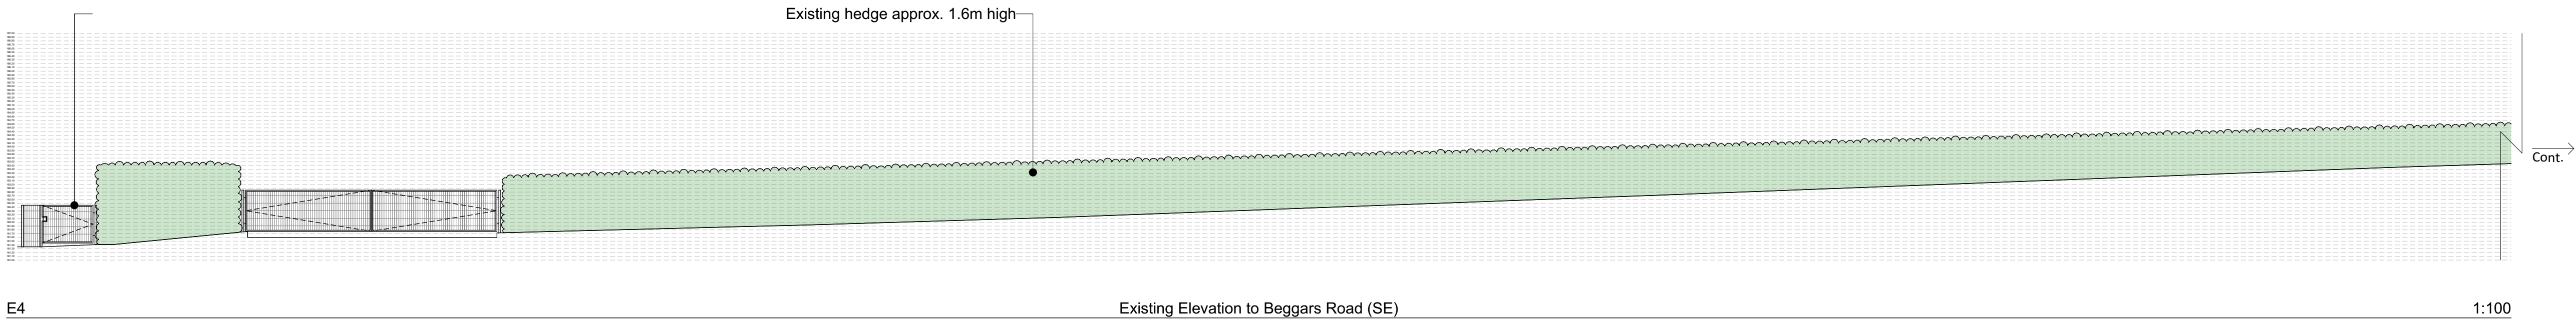
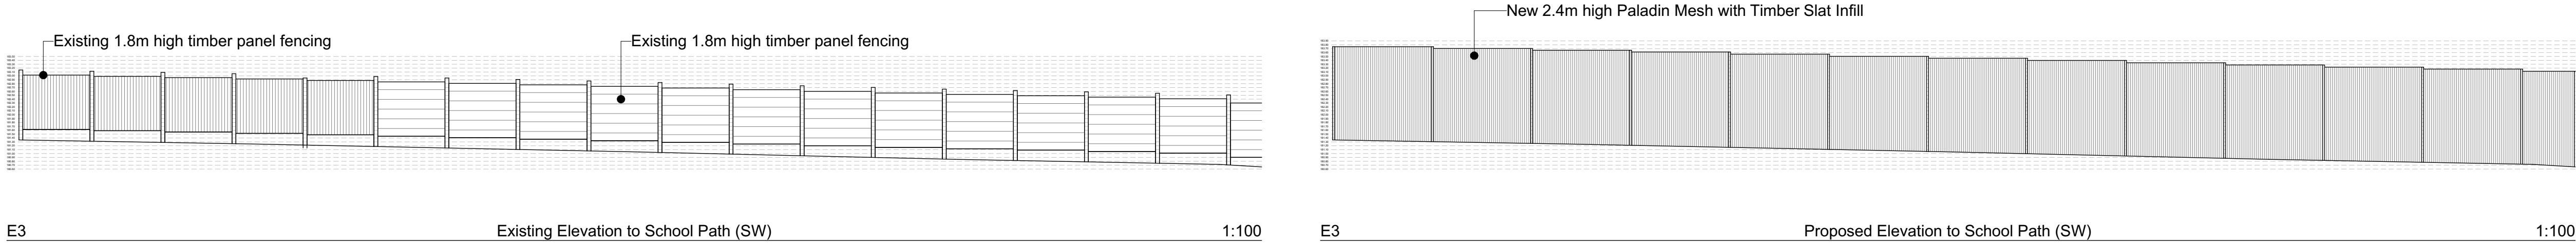
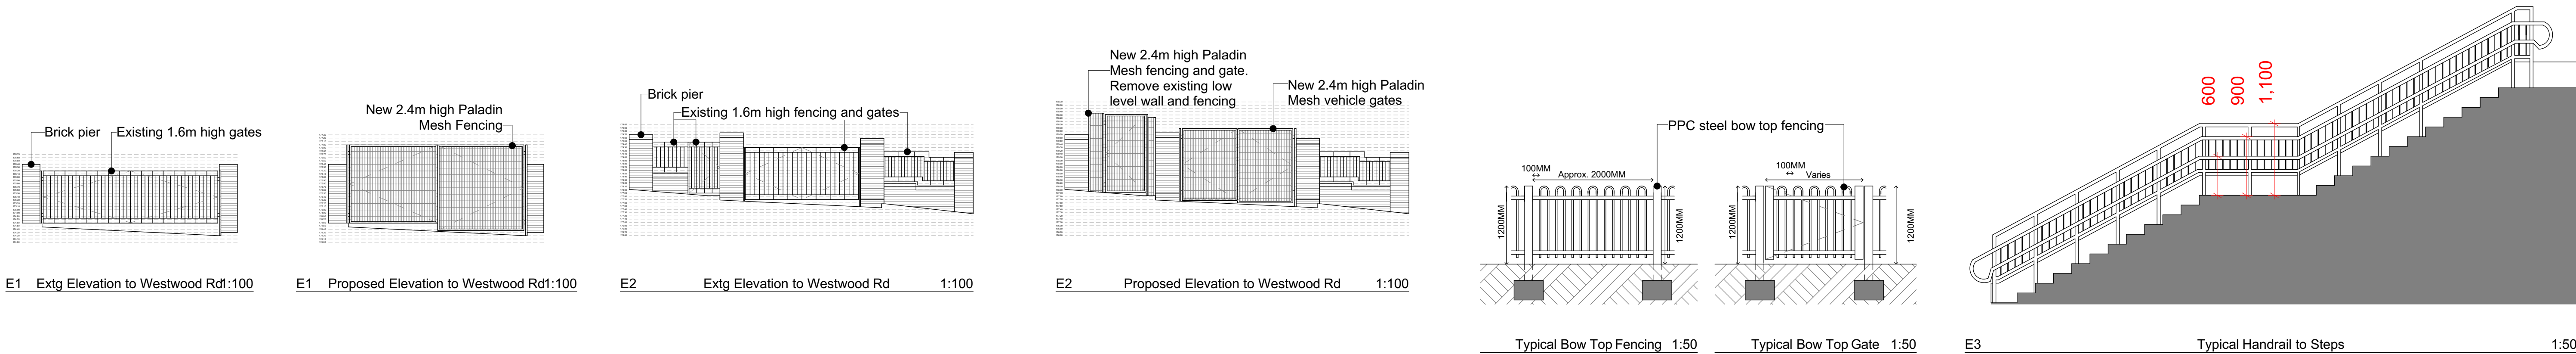


Rev: Comment: Date: By:

wood | goldstraw | yorath
ARCHITECTS QUANTITY SURVEYORS CDM CO-ORDINATORS
Churchill House, Regent Road, Stoke on Trent, ST1 3RH.
Tel: 01782 208000 Fax: 01782 208712 E-mail: info@woodgoldstraw.co.uk
www.woodgoldstraw.co.uk

Client.
St Edwards CES, Leek

Project.
Safeguarding

Scale
1:100, 1:50
Issue Date
01/11/2023
Sheet Size
A1
Drawn
N.H.
Title.
Planning Elevations

Drawing Number / (Revision) Revision ID
3118-33-02

CAD file path:
X:\0 PROJECTS\3118 St Edwards CES, Leek\3118-33 Safeguarding\Design\Arch\CAD\3118-33
Planning.dwg
Copyright: Wood Goldstraw Yorath LLP.
Contractors are to check all dimensions on site and refer any discrepancies to the Architect immediately. This drawing has been prepared for planning purposes only and to the best of our knowledge the original digital document is accurate at the stated scale. However, we cannot accept liability for the accuracy of third party data (OS mappings, topographical survey information, etc) used in the production of this document which we have relied upon in good faith. Key dimensions are noted for reference and any further specific dimensional information can be provided upon request.