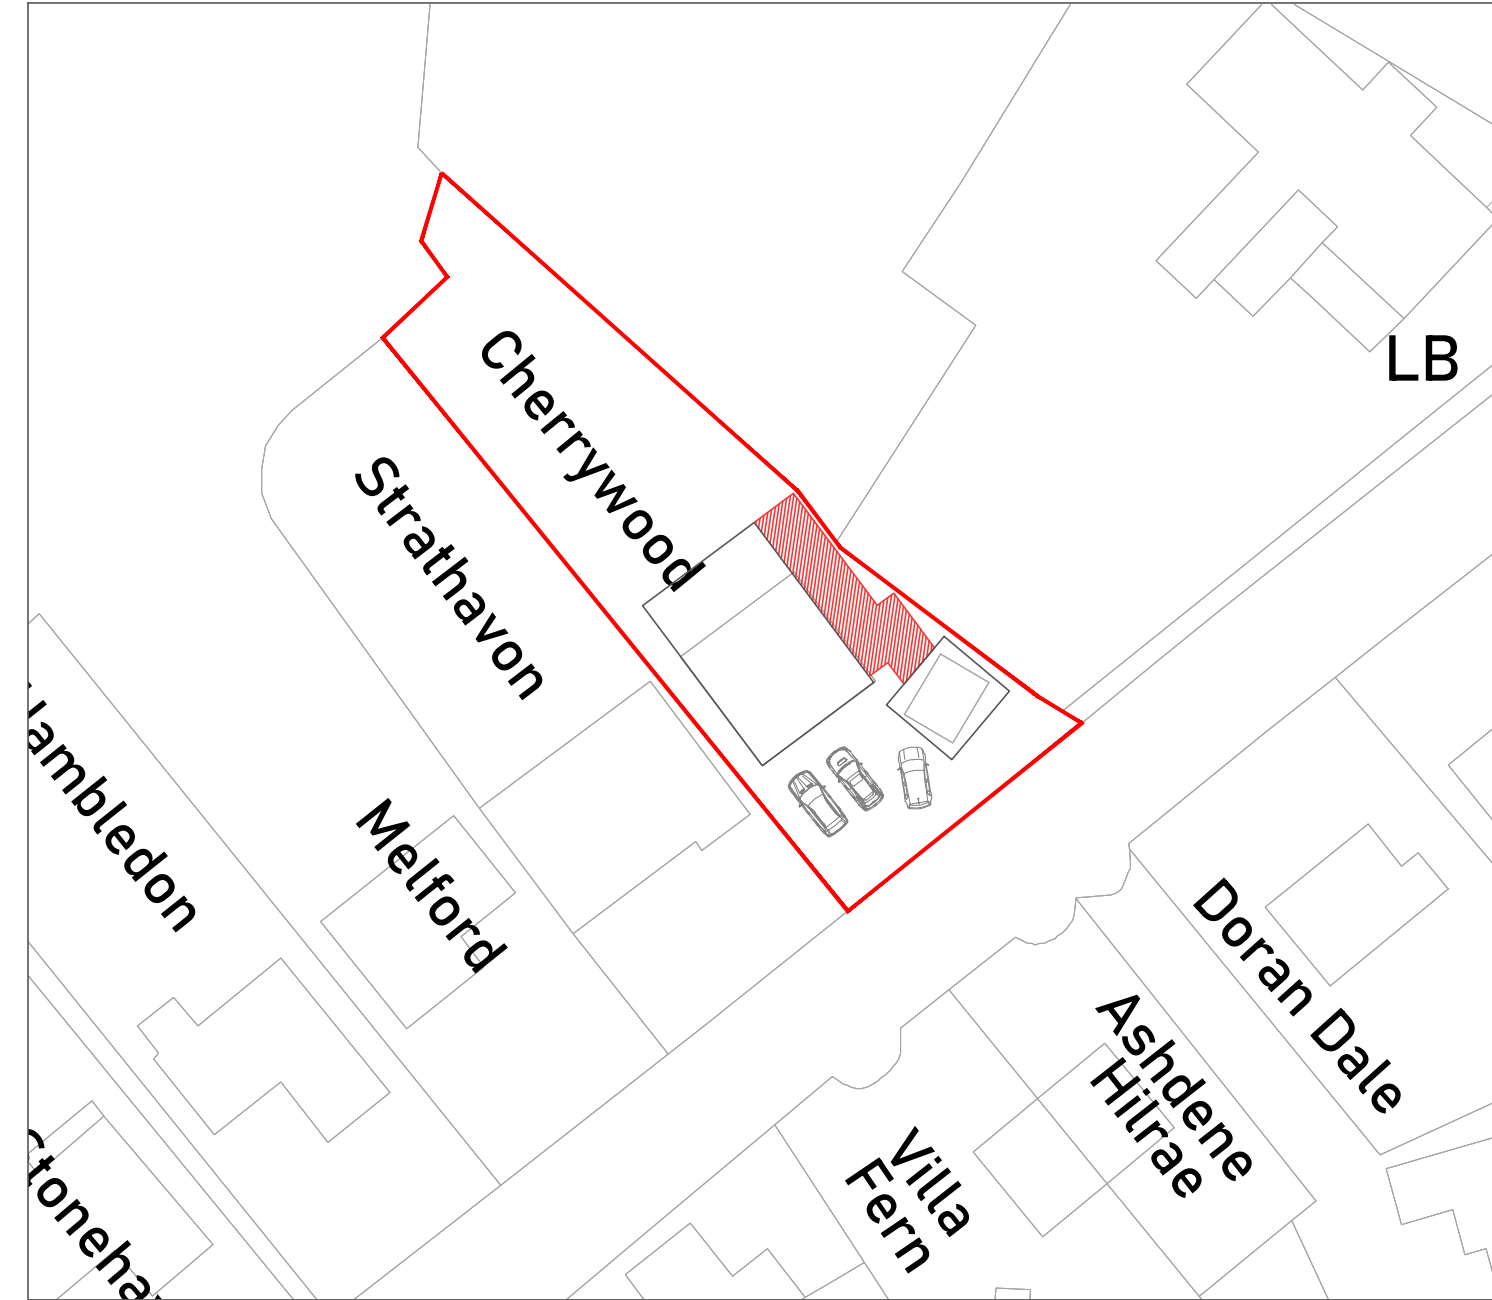


10 m

50 m

100 m

All dimensions to be checked on site; not to be used for construction.

CHERRY WOOD ST9 9LL	
Date:	02/10/23
Scale:	1:500@A4
DRG No:	JM006
Title:	BLOCK PLAN